29359

PLACE

29359

Sub Doc Type
BL

Number LG Docs
0020

Box Number

Street #
1371

Street Dir

Doc Type
PL

Street Name
KOOSER

Street Type
RD

Tract Number

Document Date
8/10/81

	Prepped By	Scanned By	Indexed By	Verified By
Initials	DW			
Date	6.4.01			

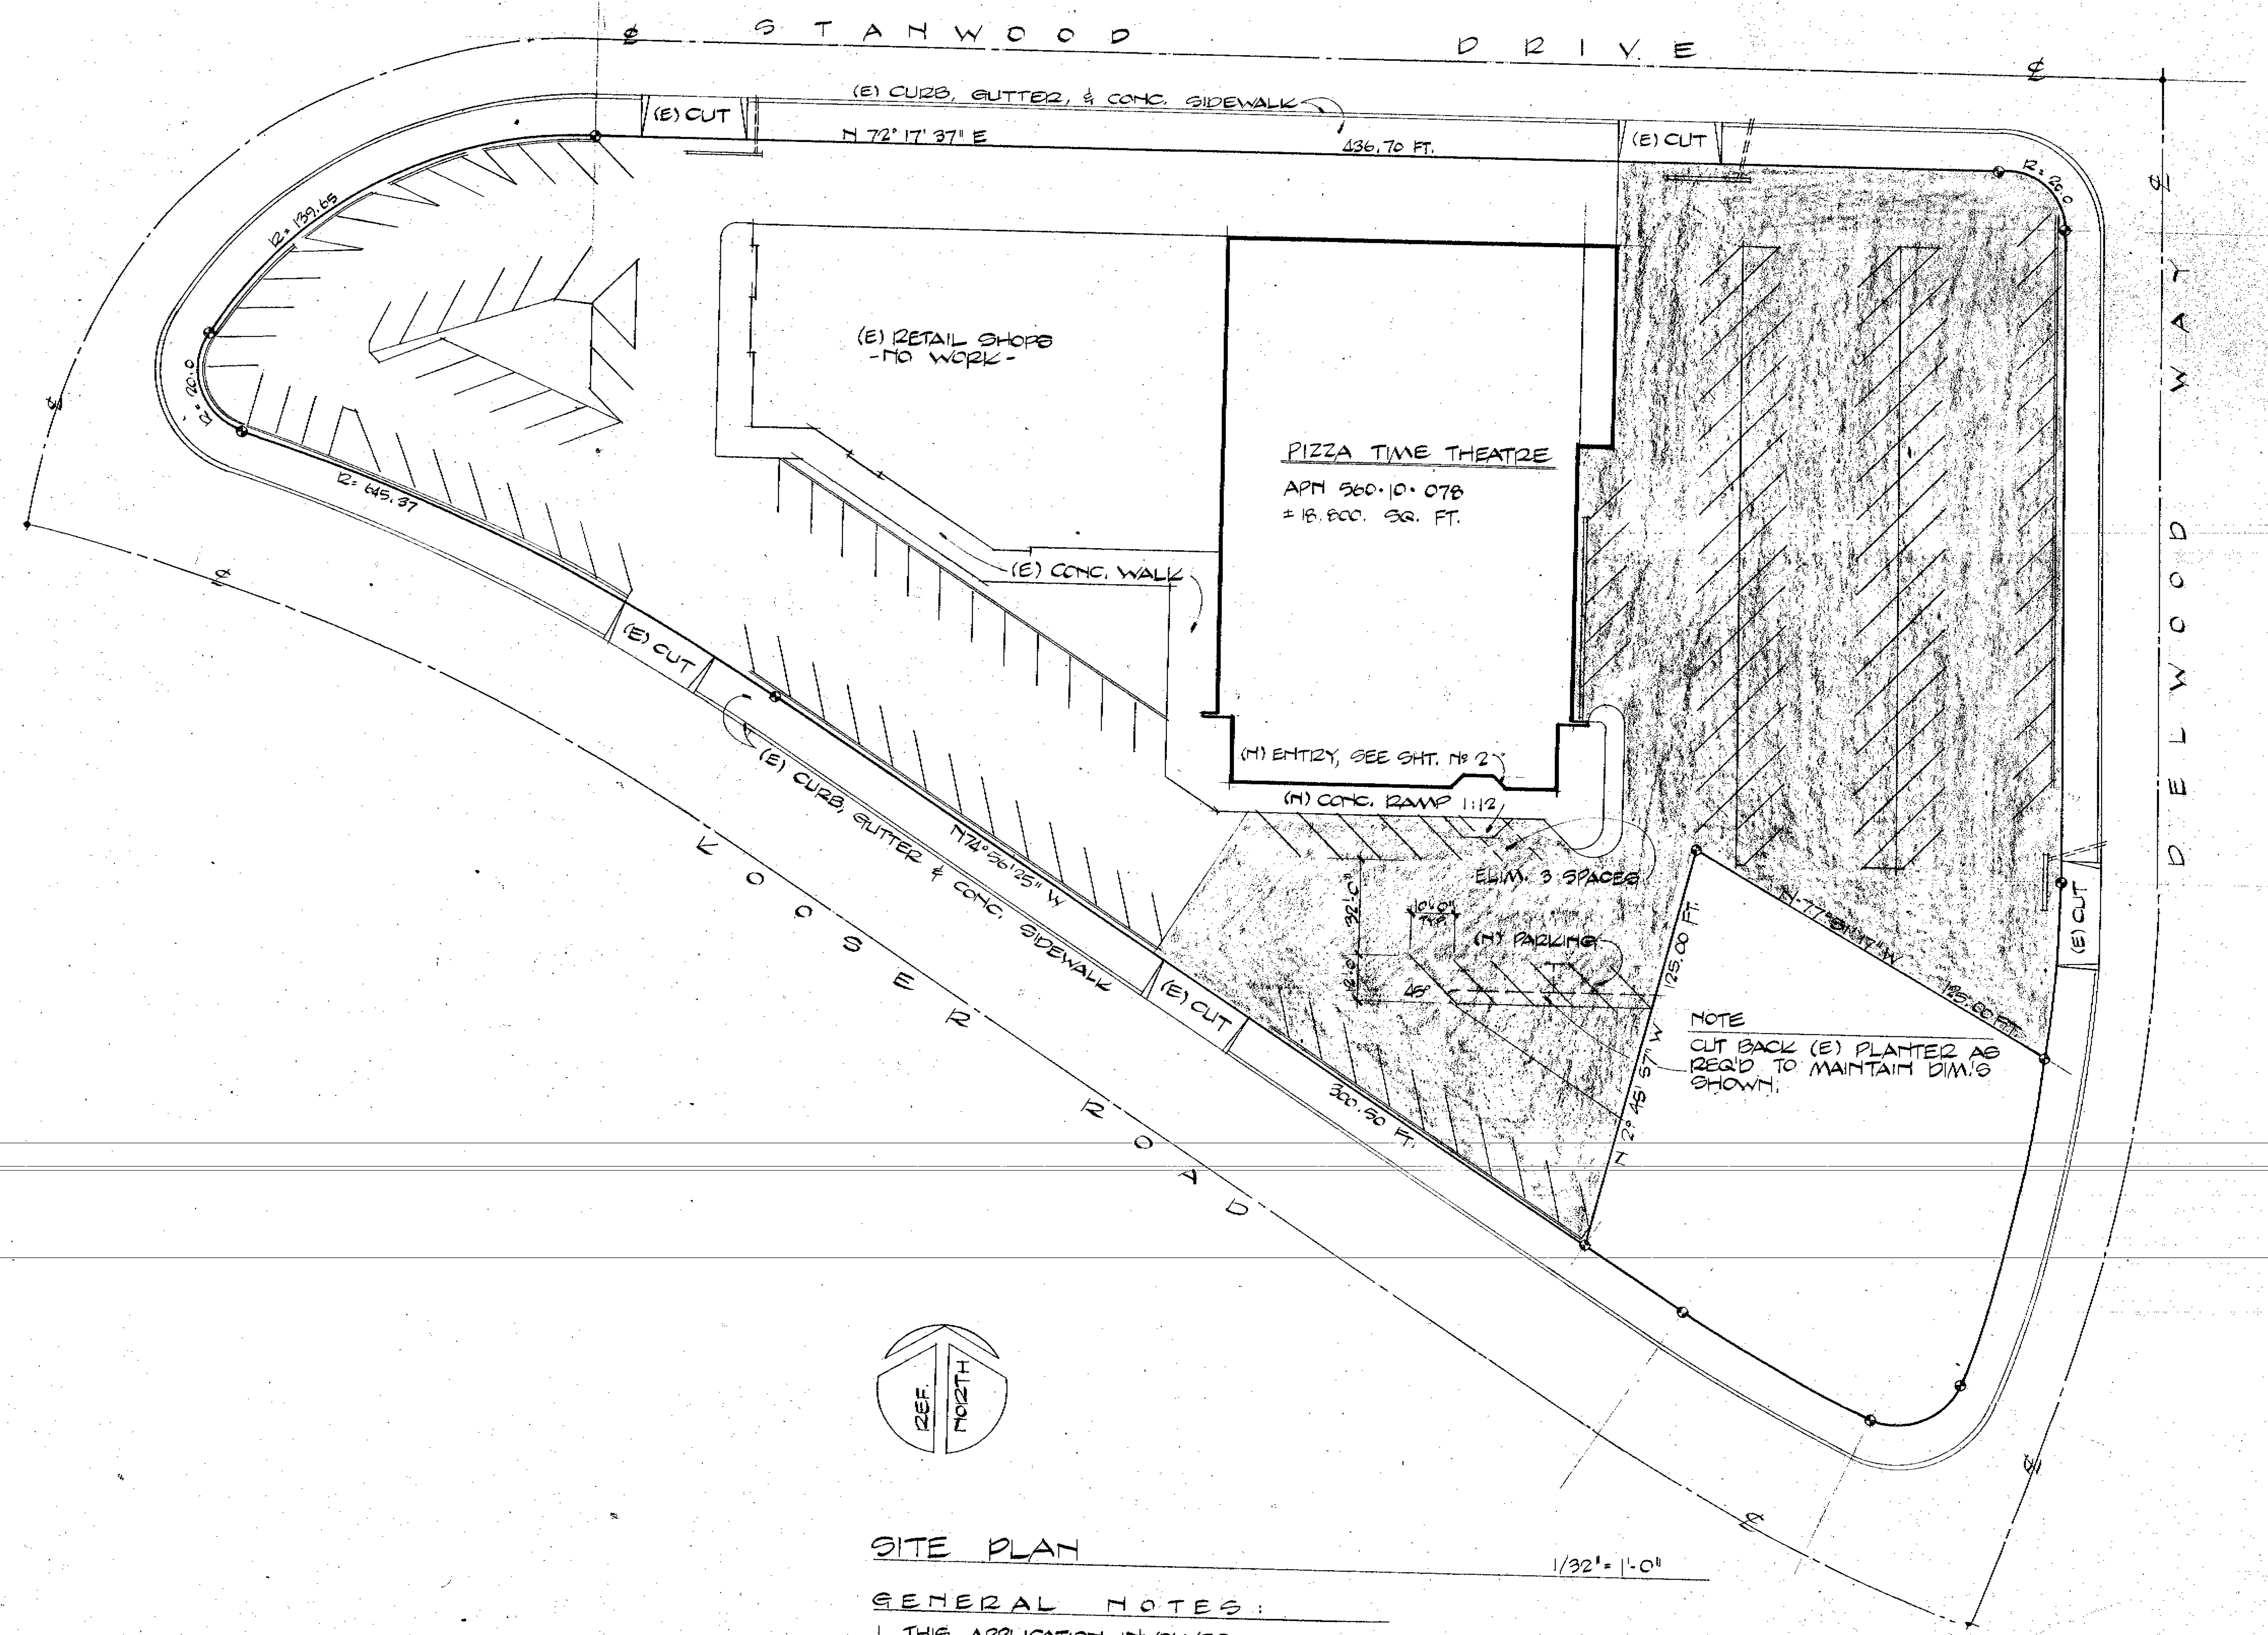

SITE PLAN

1/32" = 1'-0"

GENERAL NOTES:

1. THIS APPLICATION INVOLVES A MODIFICATION TO THE ENTRY, ENTRY ELEVATIONS, & MINOR ALTERATIONS TO PARKING ONLY. THE EXISTING BUILDING WILL IN NO WAY BE STRUCTURALLY ALTERED.
2. THIS DEVELOPMENT IS IN ADHERENCE TO ALL CURRENT REQUIREMENTS OF THE SAN JOSE ZONING ORDINANCE AS APPLICABLE; I.E., LIGHTING, SIGNAGE, DRAINAGE, SIDEWALKS, FIRE HYDRANTS, CURB CUTS, ETC., ETC., ETC.
3. THERE ARE NO LANDSCAPING CHANGES.
4. EXISTING PARKING FOR PIZZA TIME THEATRE = 94 SPACES. MODIFICATIONS PROPOSED WOULD NET 1 ADDITIONAL SPACE.
5. REPAIR, FILL &/OR PATCH EXISTING DRIVEWAY TO MATCH & RESEAL PARKING LOT SURFACE IN AREAS SHADED ONLY. RE STRIP AS SHOWN.

Revised plans 10-22-81

29359

Date	Issued for:
2-15-81	OWNER REVIEW
4-6-81	OWNER REVIEW
4-6-81	GOV'TAL REVIEW

d.

Pizza Time Theatre Inc.
1213 Innsbruck Dr.
Sunnyvale, Ca. 94086

PIZZA TIME THEATRE
© 1980 PIZZA TIME THEATRE INC

NOTICE TO ALL PERSONS RECEIVING THIS DRAWING CONFIDENTIAL: Reproduction Forbidden without the specific written permission of Pizza Time Theatre Inc. of Sunnyvale, California. This drawing is only conditionally issued, and neither receipt nor possession thereof confers or transfers any right in, or license to use, the subject matter of the drawing or any design or technical information shown thereon, nor any right to reproduce this drawing or any part thereof, except for manufacture by vendors for Pizza Time Theatre Inc. and for manufacture under the corporation's written license, no right to reproduce this drawing is granted or the subject matter thereof unless by written agreement with or written permission from the corporation.

P.L.B.&CO.
PAUL L. BOSMAN & CO., INC. Architecture/Interior Design
800 Oak Grove Avenue Menlo Park, CA 94025 415/326-4550

C-7254

Sheet No.
1
Of

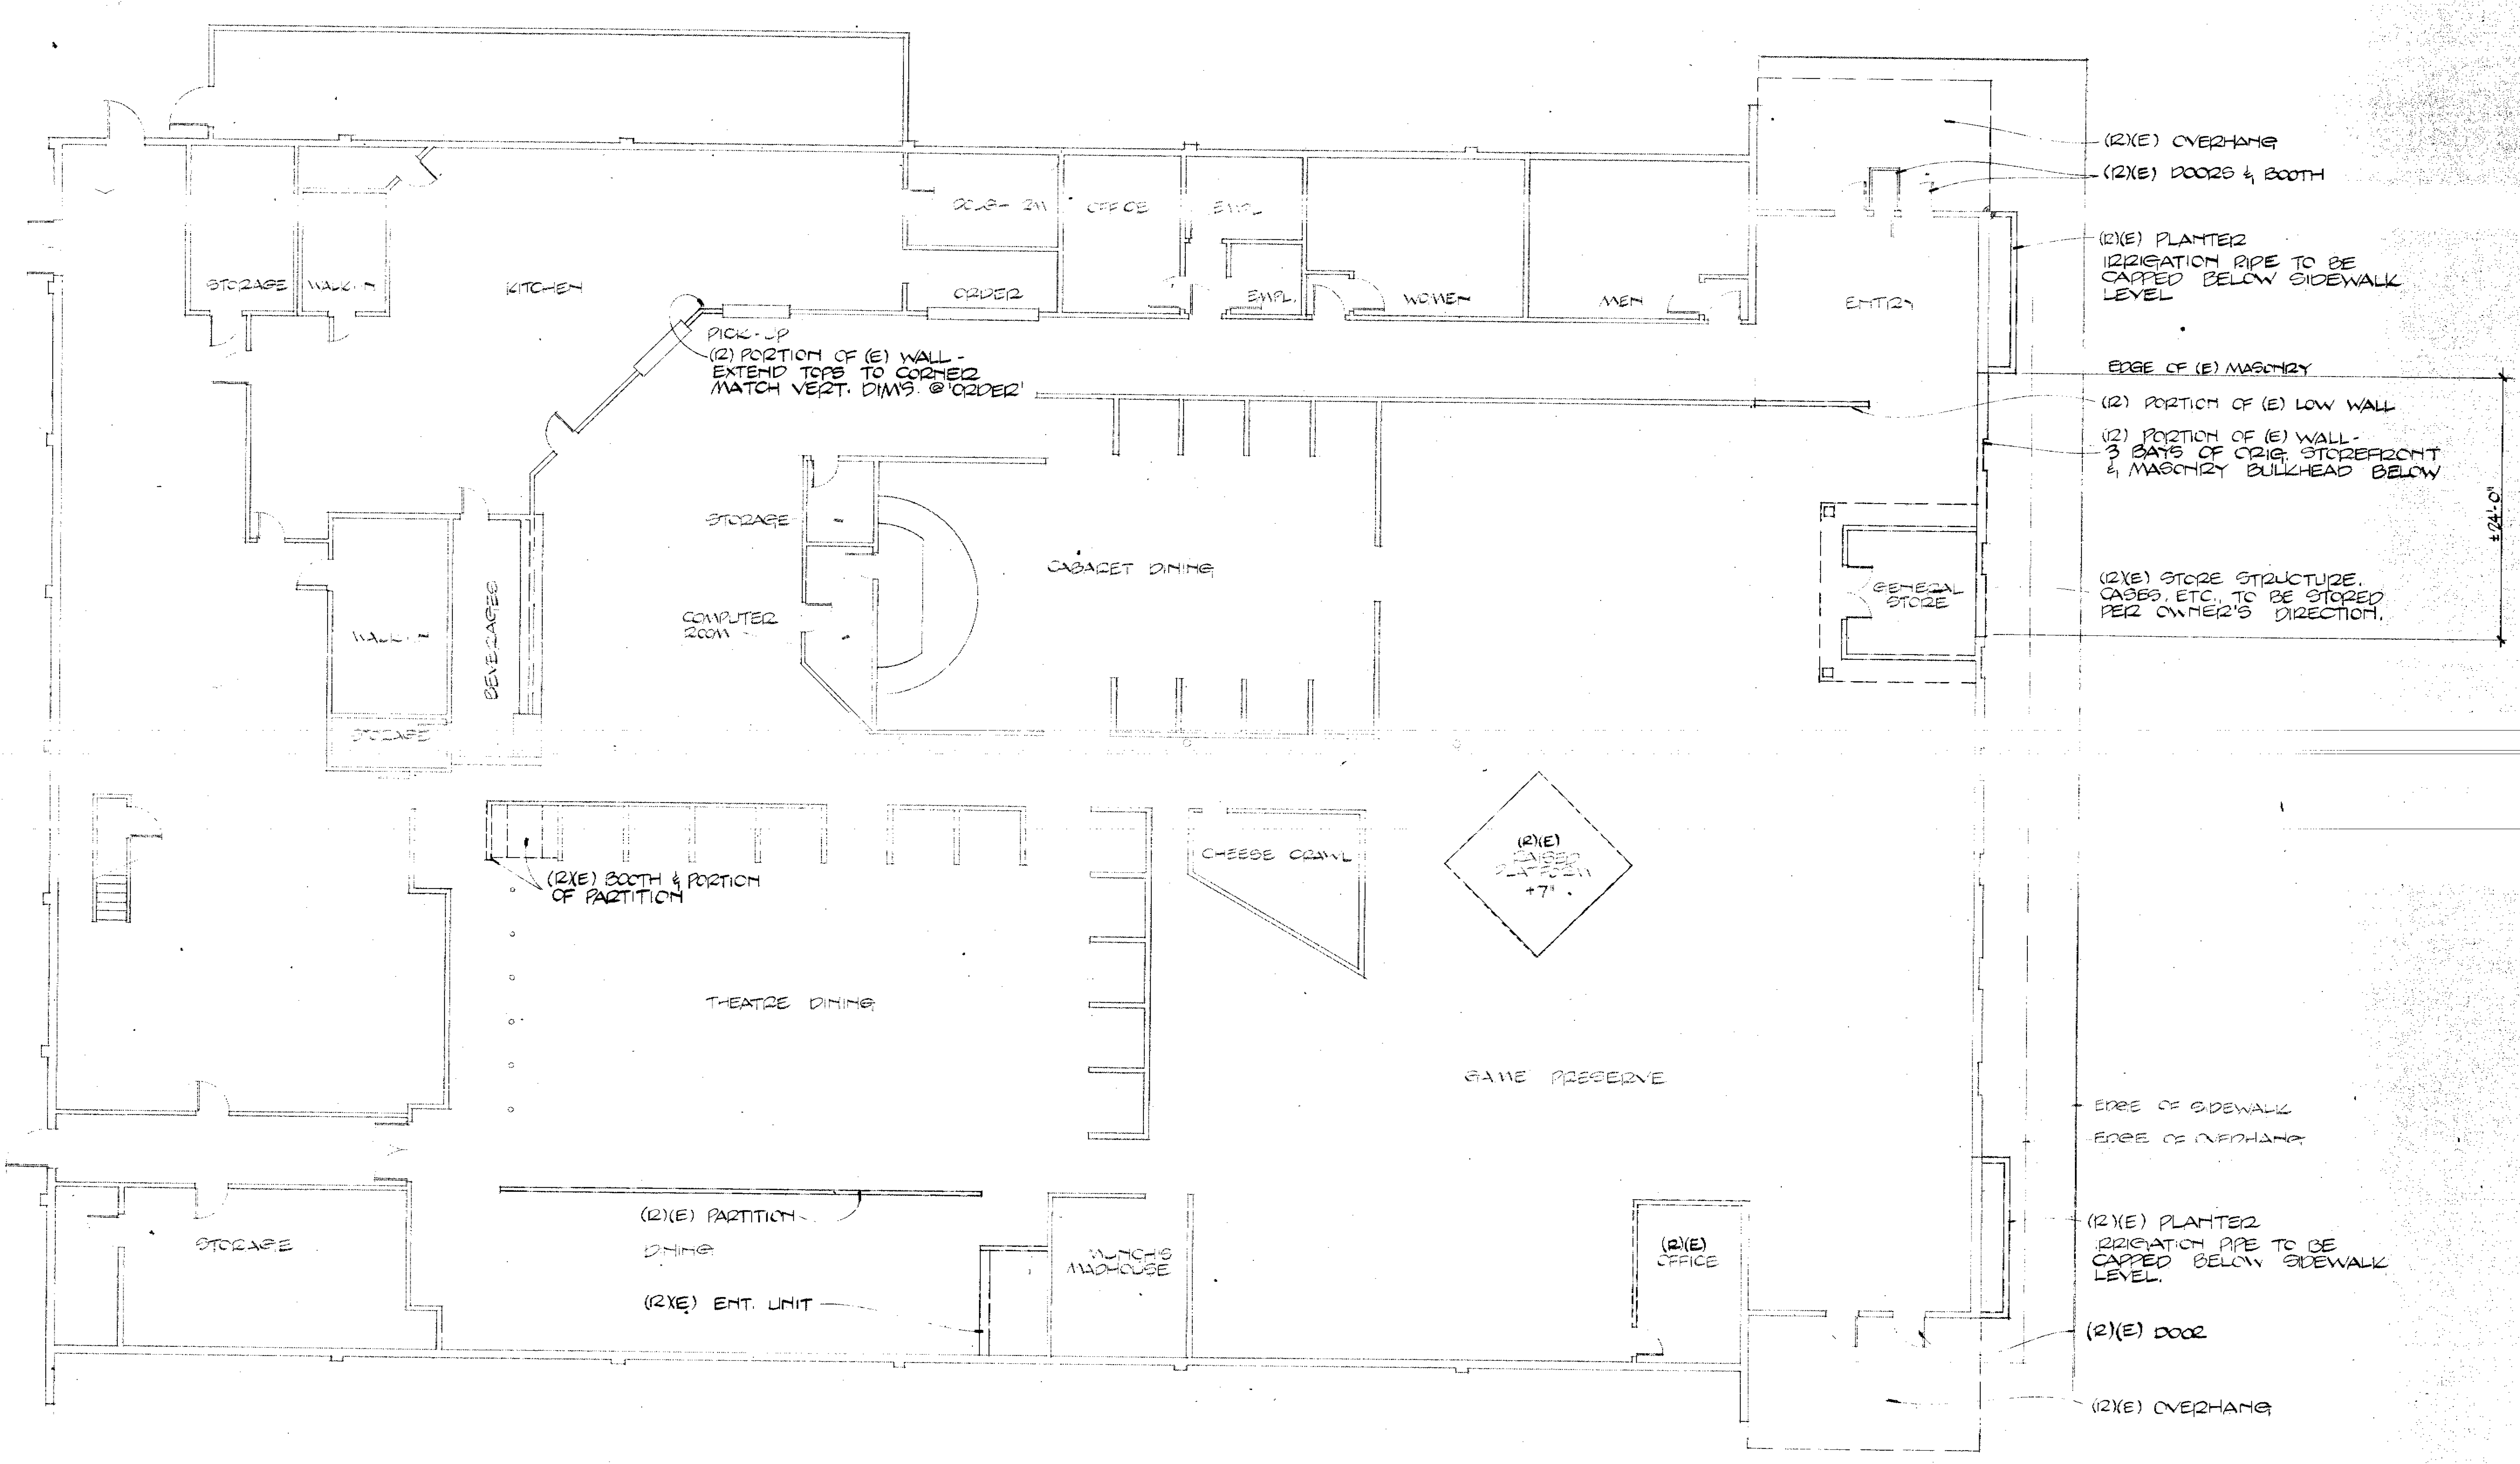

STORAGE
WALK-IN
KITCHEN
[illegible] RM
OFFICE
EMPL.
ORDER
EMPL.
WOMEN
MEN
ENTRY
PICK-UP
(R) PORTION OF (E) WALL - EXTEND TOPS TO CORNER MATCH VERT. DIM'S. @'ORDER'
STORAGE
COMPUTER ROOM
CABARET DINING
WALK-IN
BEVERAGES
STORAGE
GENERAL STORE
(R)(E) OVERHANG
(R)(E) DOORS & BOOTH
(R)(E) PLANTER IRRIGATION PIPE TO BE CAPPED BELOW SIDEWALK LEVEL
EDGE OF (E) MASONRY
(R) PORTION OF (E) LOW WALL
(R) PORTION OF (E) WALL - 3 BAYS OF ORIG. STOREFRONT & MASONRY BULKHEAD BELOW
±24'-0"
(R)(E) STORE STRUCTURE, CASES, ETC., TO BE STORED PER OWNER'S DIRECTION.
(R)(E) BOOTH & PORTION OF PARTITION
CHEESE CRAWL
(R)(E) RAISED PLATFORM +7"
THEATRE DINING
GAME PRESERVE
EDGE OF SIDEWALK
EDGE OF OVERHANG
STORAGE
(R)(E) PARTITION
DINING
(R)(E) ENT. UNIT
MUNCH'S MADHOUSE
(R)(E) OFFICE
(R)(E) PLANTER IRRIGATION PIPE TO BE CAPPED BELOW SIDEWALK LEVEL.
(R)(E) DOOR
(R)(E) OVERHANG

DEMOLITION PLAN

1/8" = 1'-0"

2

P.L.B.&CO.

PAUL L. BOSMAN & CO. INC Architecture/Interior Design
800 Oak Grove Avenue Menlo Park, CA 94025 415/326-4550

C-7264

PIZZA TIME THEATRE

©1980 PIZZA TIME THEATRE INC.

Pizza Time Theatre Inc.
1213 Innsbruck Dr.
Sunnyvale, Ca. 94086

NOTICE TO ALL PERSONS RECEIVING THIS DRAWING CONFIDENTIAL: Reproduction Forbidden without the specific written permission of Pizza Time Theatre Inc. of Sunnyvale, California. This drawing is only conditionally issued, and neither receipt nor possession thereof confers or transfers any right in, or license to use, the subject matter of the drawing or any design or technical information shown thereon, nor any right to reproduce this drawing or any part thereof, except for manufacture by vendors for Pizza Time Theatre Inc. and for manufacture under the corporation's written license, no right to reproduce this drawing is granted or the subject matter thereof unless by written agreement with or written permission from the corporation.

Date	Issued for:
4·6·81	BOV'TAL REVIEW
4·6·81	OWNER REVIEW
2·19·81	OWNER REVIEW

d.

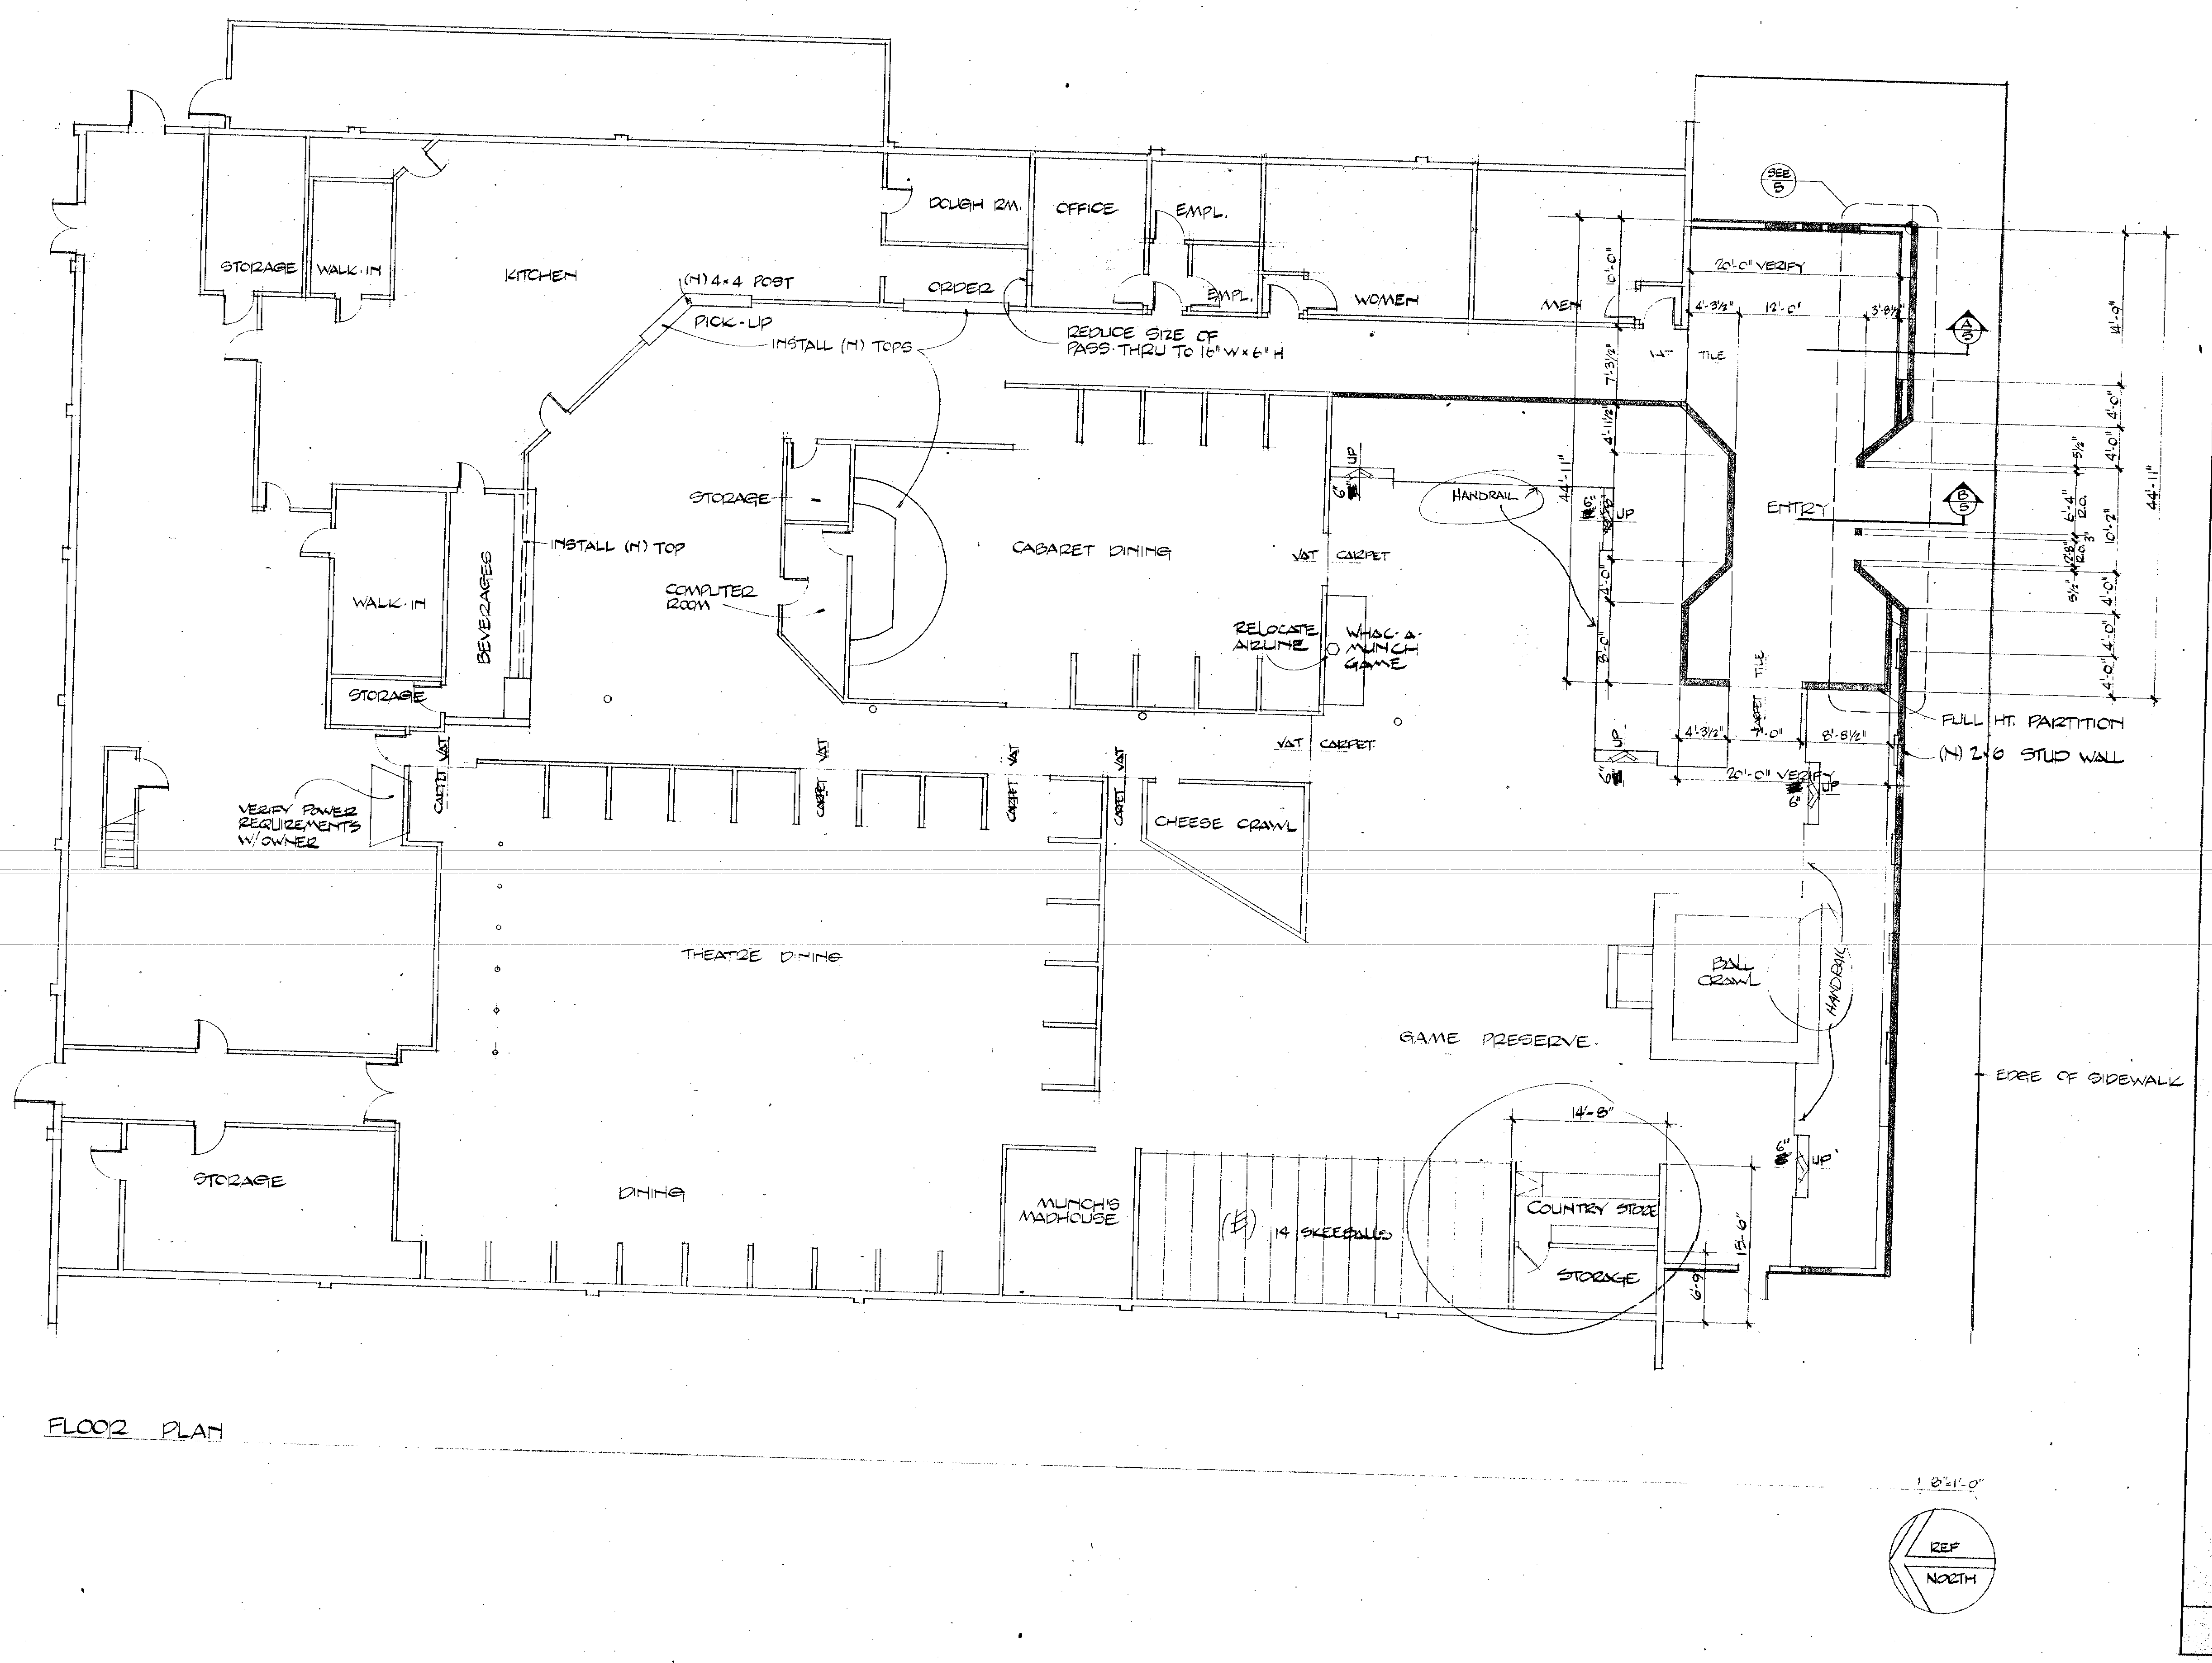

FLOOR PLAN

1/8"=1'-0"

MARK	DESCRIPTION
(═══)	EXISTING WALL
(▬▬▬)	NEW PARTITIONS 2×4 @ 16" O.C. W/5/8" SHEETROCK BOTH SIDES.

GENERAL NOTES:

REMOVE ALL EXISTING CARPET & REINSTALL OWNER'S SUPPLY AS SHOWN ON PLAN & DIRECTED BY OWNER.

VERIFY W/OWNER LOCATIONS FOR NEW WALL PANELING & VINYL WALL COVERING.

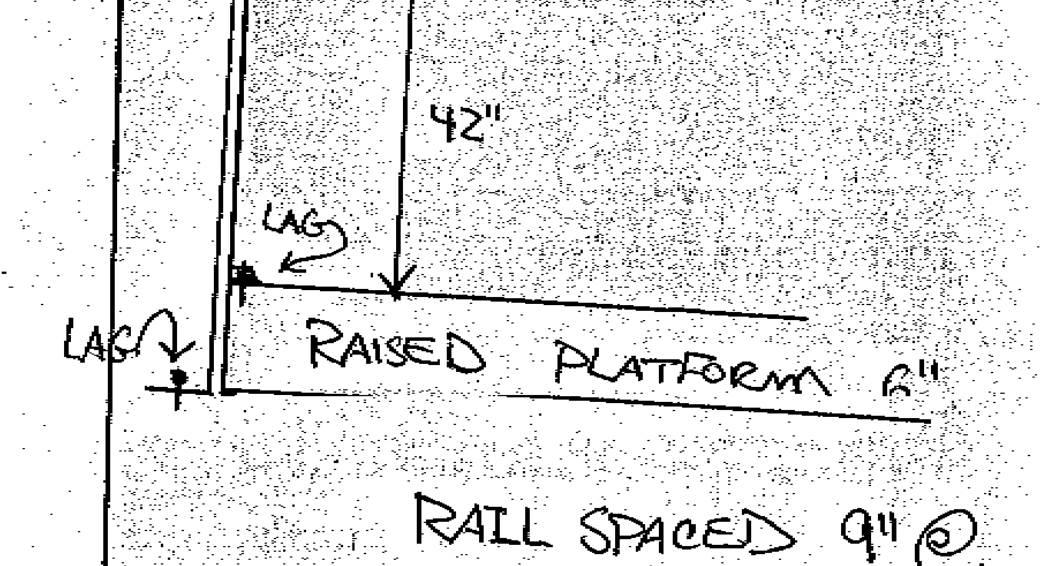

RAISED PLATFORM 6"

RAIL SPACED 9" @
WITH 6" RETURN
AT EACH STEP-UP.

VERTICAL SUPPORT 1"X1"
POSTS N.T.E. 4'[illegible]@

3 [redacted]

29359

Date	Issued for:
7-15-81	OWNER REVIEW
7-16-81	OWNER REVIEW
7-16-81	GOV'TAL REVIEW

d.

NOTICE TO ALL PERSONS RECEIVING THIS DRAWING
CONFIDENTIAL: Reproduction Forbidden without the specific written permission of Pizza Time Theatre Inc. of Sunnyvale California. This drawing is only conditionally issued, and neither receipt nor possession thereof confers or transfers any right in, or license to use, the subject matter of the drawing or any design or technical information shown therein, nor any right to reproduce this drawing or any part thereof, except for manufacture by vendors for Pizza Time Theatre Inc. and for manufacture under the corporation's written license, no right to reproduce this drawing is granted or the subject matter thereof unless by written agreement with or written permission from the corporation.

Pizza Time Theatre Inc.
1213 Innsbruck Dr.
Sunnyvale, Ca. 94086

PIZZA TIME THEATRE
©1980 PIZZA TIME THEATRE INC.

C-7024

P.L.B.&CO.
PAUL L. BOSMAN & CO., INC. Architecture/Interior Design
800 Oak Grove Avenue Menlo Park, CA 94025 415/326-4550

Sheet No. 3
Of 3

File 03.1

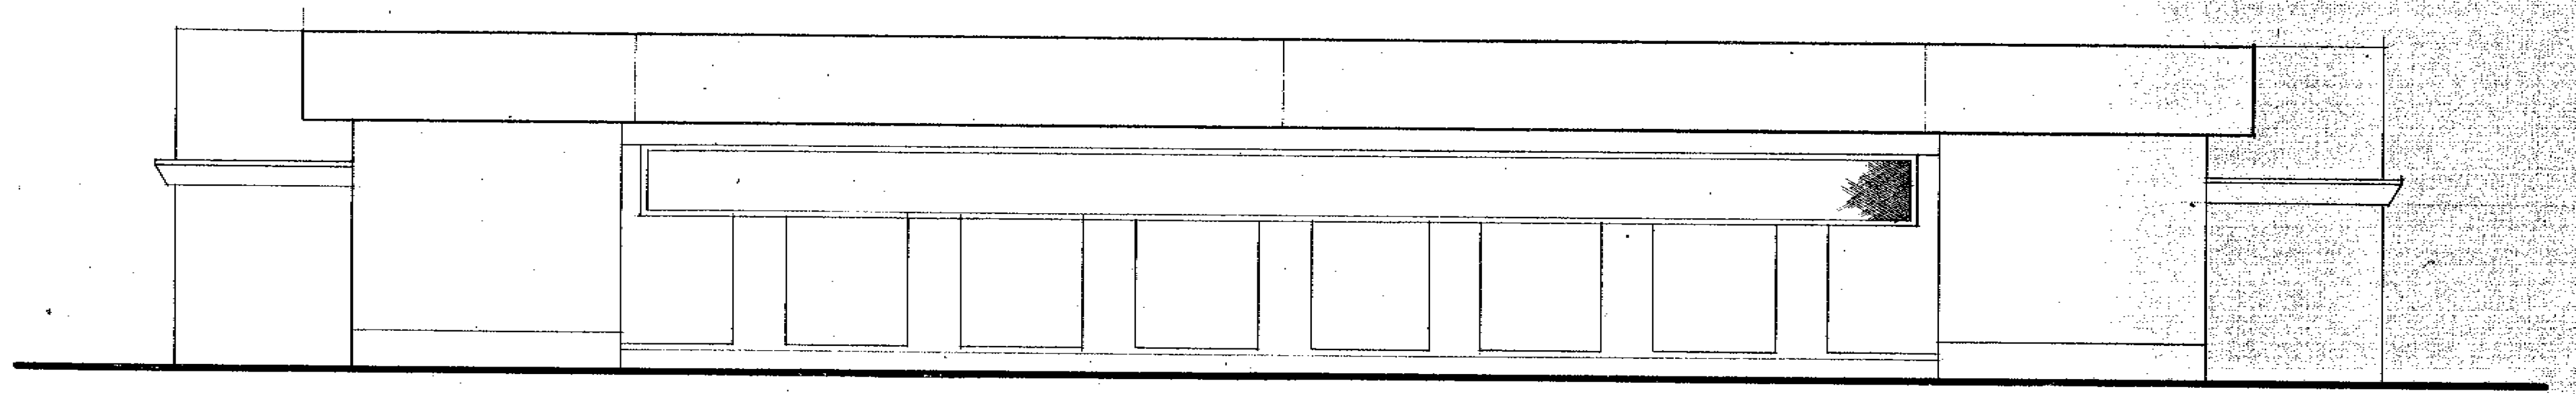

KOOSER ROAD ELEVATION AS BUILT 1/8"=1'-0"

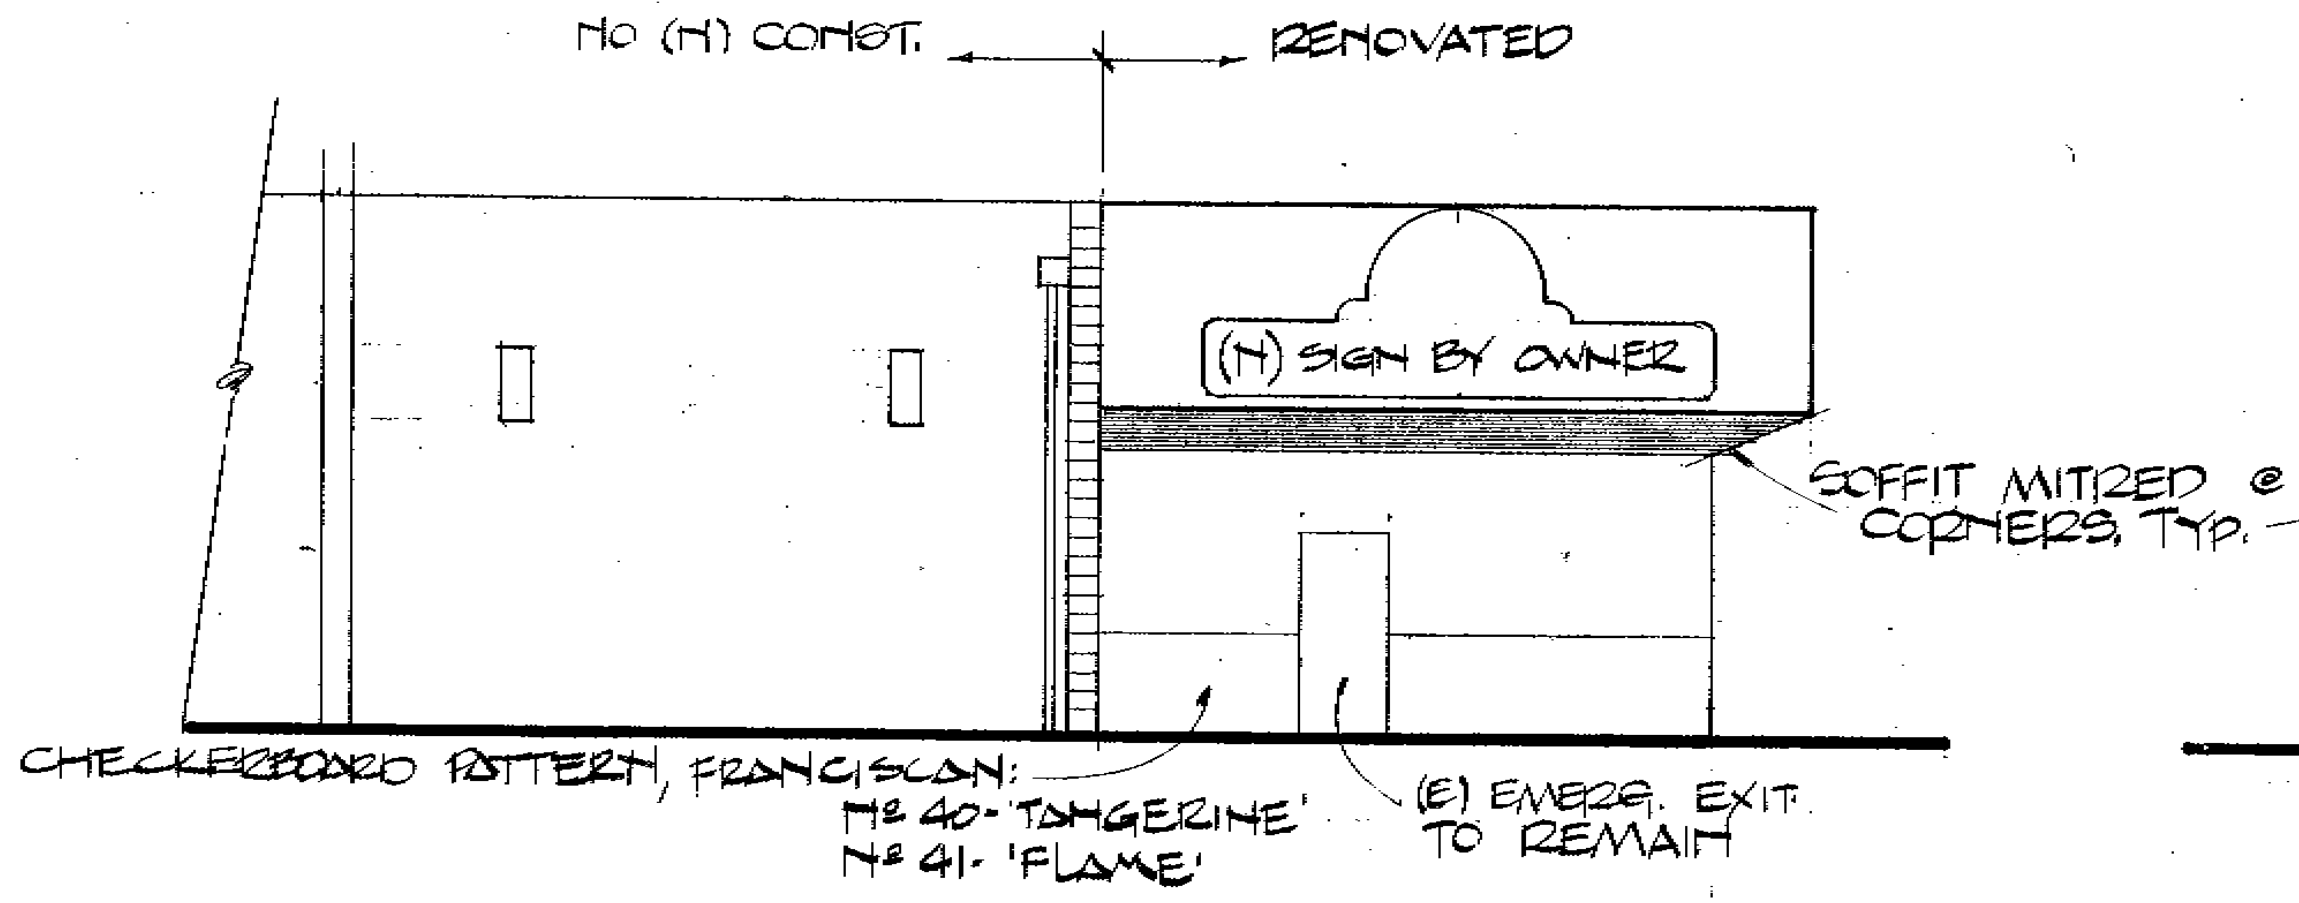
NO (N) CONST.
RENOVATED
(N) SIGN BY OWNER
SOFFIT MITRED @ CORNERS, TYP.
CHECKERBOARD PATTERN, FRANCISCAN: Nº 40- 'TANGERINE' Nº 41- 'FLAME'
(E) EMERG. EXIT TO REMAIN

WEST ELEVATION 1/8"=1'-0"
EAST SIDE SIM - NO SIGN.
ENTIRE EAST SIDE TO BE REPAINTED.

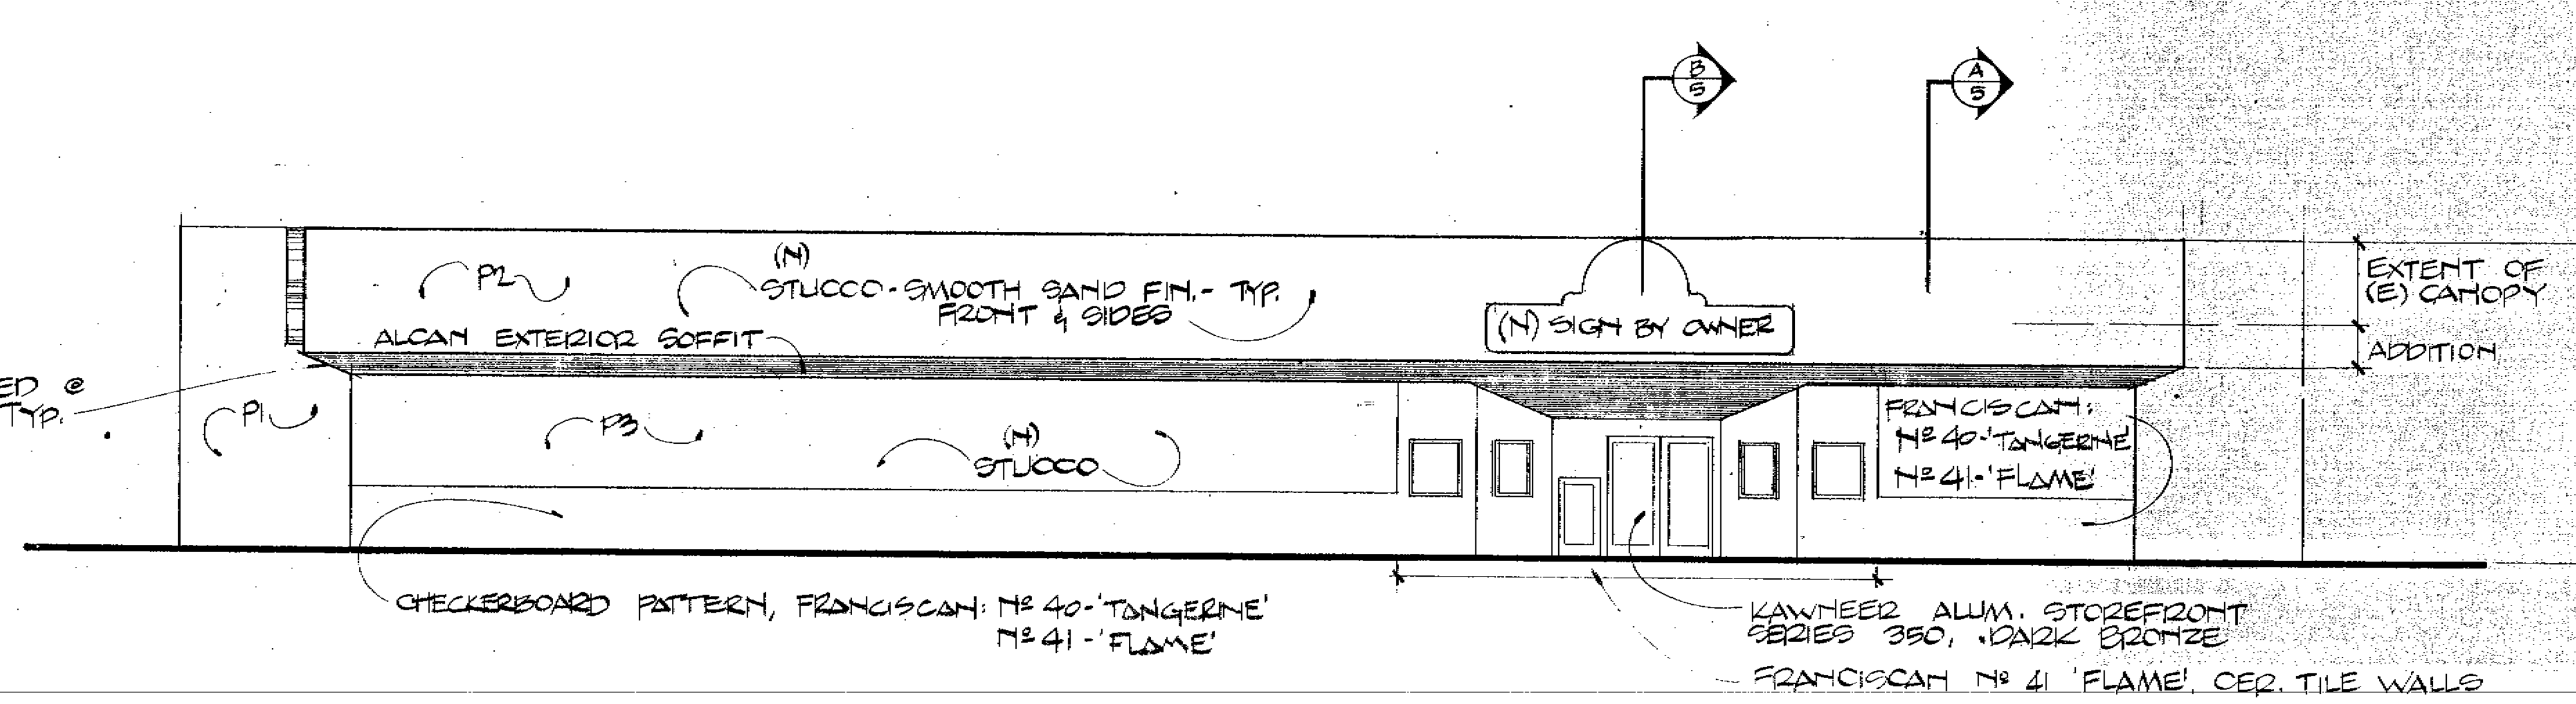
P2
(N) STUCCO - SMOOTH SAND FIN. - TYP. FRONT & SIDES
ALCAN EXTERIOR SOFFIT
P1
P3
(N) STUCCO
(N) SIGN BY OWNER
B 5
A 5
EXTENT OF (E) CANOPY
ADDITION
18'-0" (E)
FRANCISCAN: Nº 40- 'TANGERINE' Nº 41- 'FLAME'
CHECKERBOARD PATTERN, FRANCISCAN: Nº 40- 'TANGERINE' Nº 41- 'FLAME'
KAWNEER ALUM. STOREFRONT SERIES 350, DARK BRONZE
FRANCISCAN Nº 41 'FLAME', CER. TILE WALLS

KOOSER ROAD ELEVATION 1/8"=1'-0"

PAINT COLOR SCHEDULE
P1- H124H LUCKY PENNY
P2- H131H DOVER
P3- H82H BUTTERCUP BEIGE

4

293.9

Date	Issued for:
6-15-81	OWNER REVIEW
7-6-81	OWNER REVIEW
7-6-81	GOVTAL REVIEW

d.

Pizza Time Theatre Inc.
1213 Innsbruck Dr.
Sunnyvale, Ca. 94086

PIZZA TIME THEATRE
©1980 PIZZA TIME THEATRE INC.

NOTICE TO ALL PERSONS RECEIVING THIS DRAWING: CONFIDENTIAL: Reproduction is forbidden without the specific written permission of Pizza Time Theatre Inc. of Sunnyvale, California. This drawing is only conditionally issued, and neither receipt nor possession thereof confers or transfers any right in, or license to use, the subject matter of the drawing or any design or technical information shown thereon, nor any right to reproduce this drawing or any part thereof, except for manufacture by vendors for Pizza Time Theatre Inc. and for manufacture under the corporation's written license, no right to reproduce this drawing is granted or the subject matter thereof unless by written agreement with or written permission from the corporation.

P.L.B.&CO.
PAUL L BOSMAN & CO INC. Architecture/Interior Design
800 Oak Grove Avenue Menlo Park, CA 94025 415/326-4550

C-7254

Sheet No. 4
Of

File 103-1

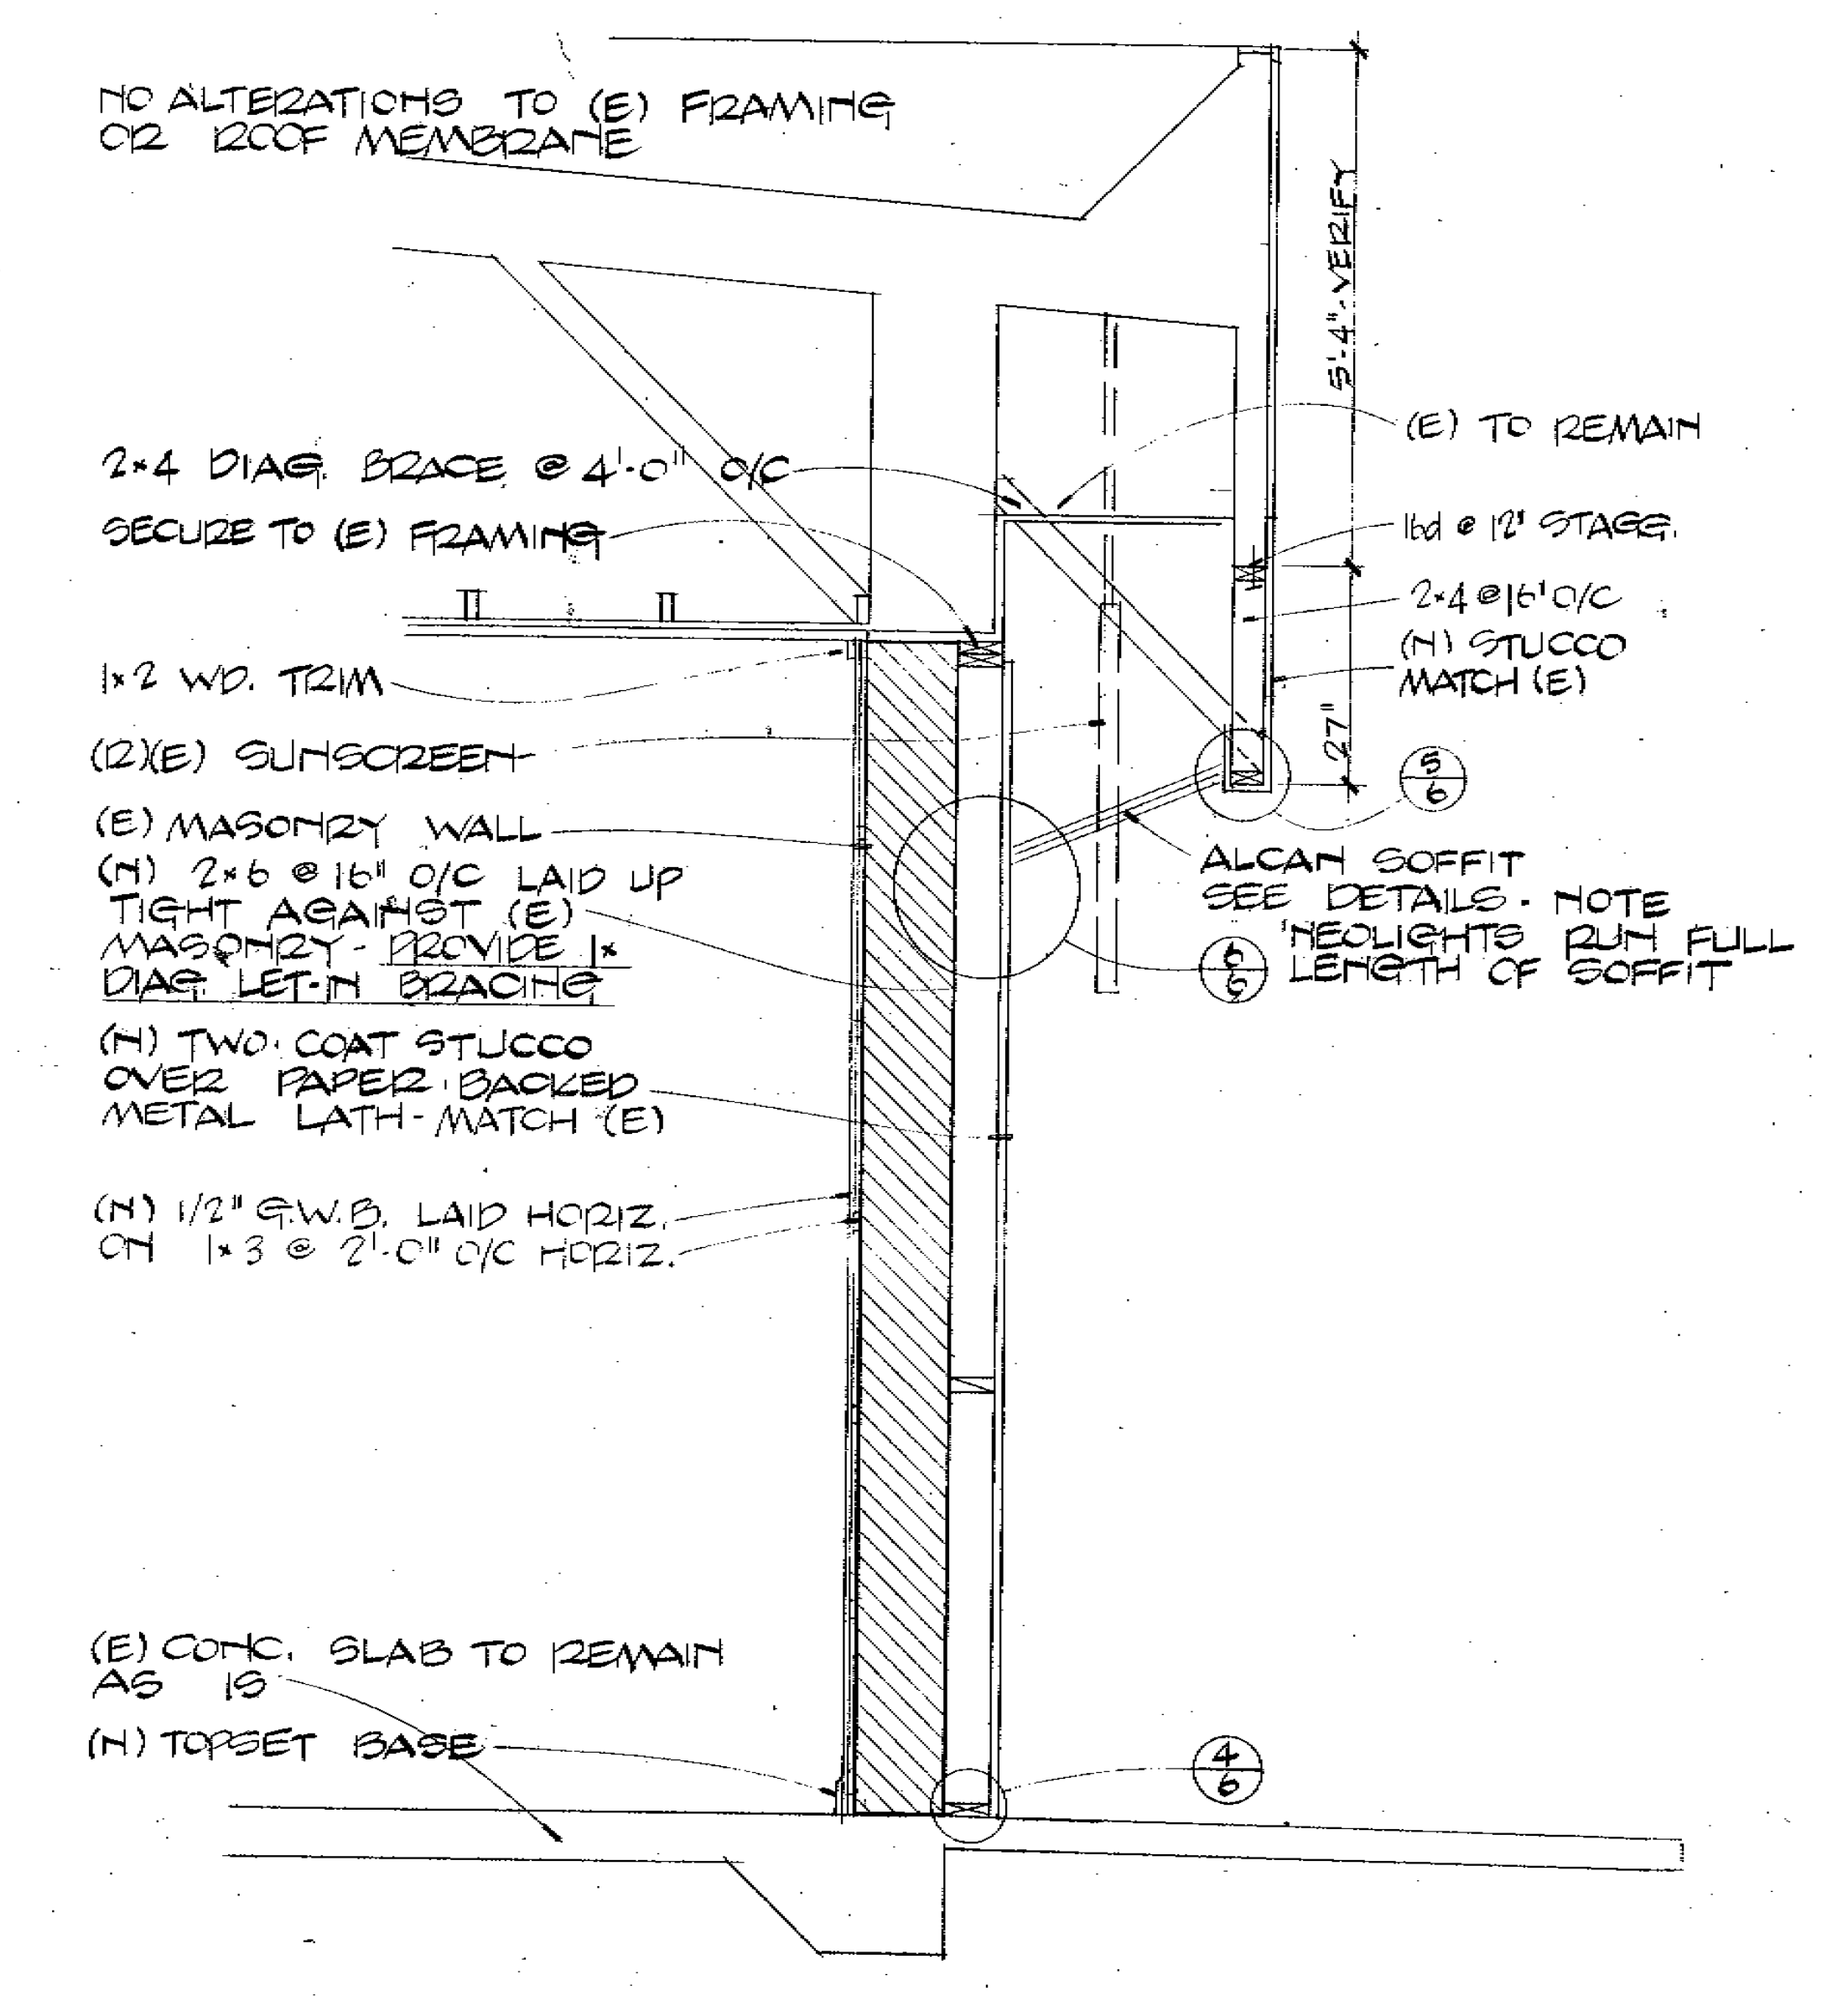
NO ALTERATIONS TO (E) FRAMING OR ROOF MEMBRANE
2×4 DIAG. BRACE @ 4'-0" O/C
SECURE TO (E) FRAMING
1×2 WD. TRIM
(12)(E) SUNSCREEN
(E) MASONRY WALL
(N) 2×6 @ 16" O/C LAID UP TIGHT AGAINST (E) MASONRY - PROVIDE 1× DIAG. LET-IN BRACING
(N) TWO-COAT STUCCO OVER PAPER-BACKED METAL LATH - MATCH (E)
(N) 1/2" G.W.B. LAID HORIZ. ON 1×3 @ 2'-0" O/C HORIZ.
(E) CONC. SLAB TO REMAIN AS IS
(N) TOPSET BASE
5'-4" VERIFY
27"
(E) TO REMAIN
16d @ 12" STAGG.
2×4 @ 16" O/C
(N) STUCCO MATCH (E)
5/6
ALCAN SOFFIT SEE DETAILS - NOTE 'NEOLIGHTS RUN FULL LENGTH OF SOFFIT
6/6
4/6

SECTION A 1/2" = 1'-0"

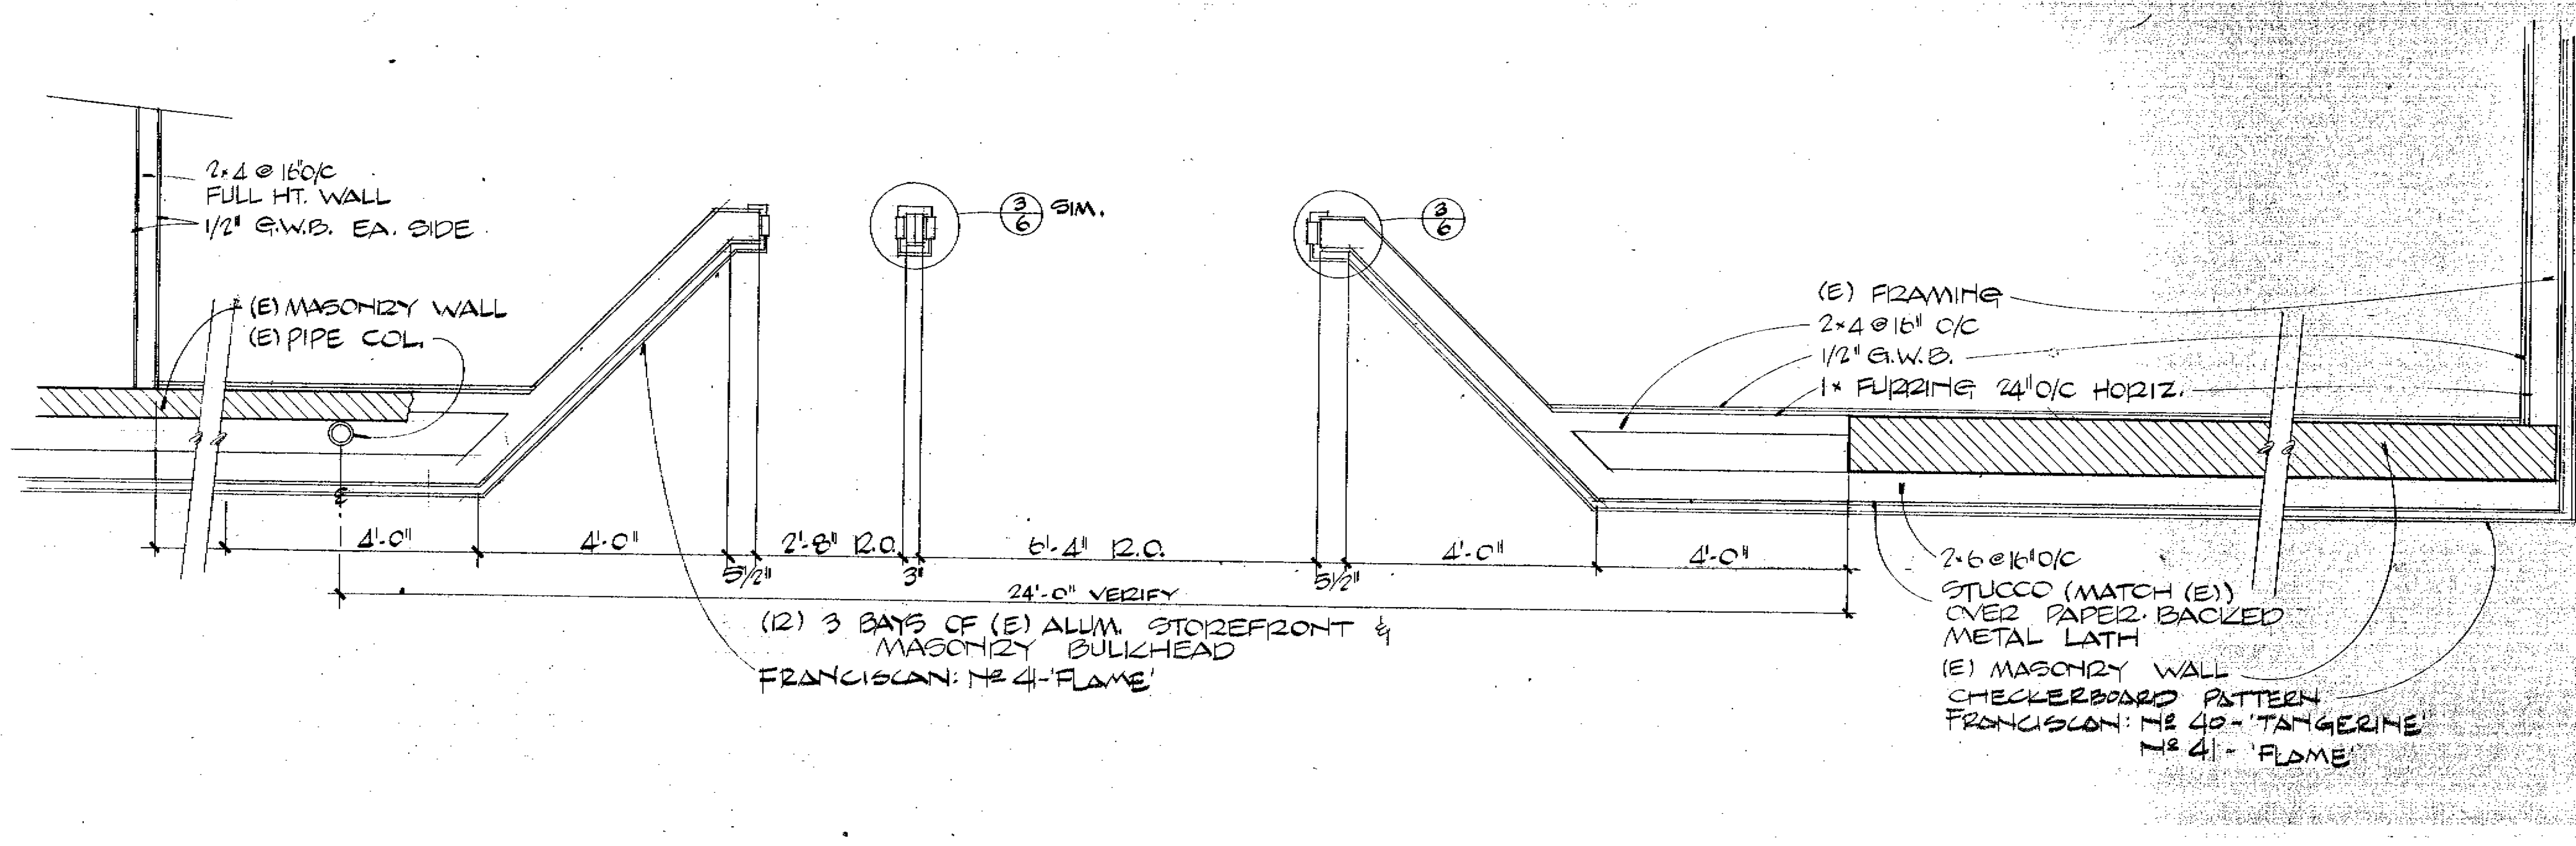

FLOOR PLAN 1/2" = 1'-0"

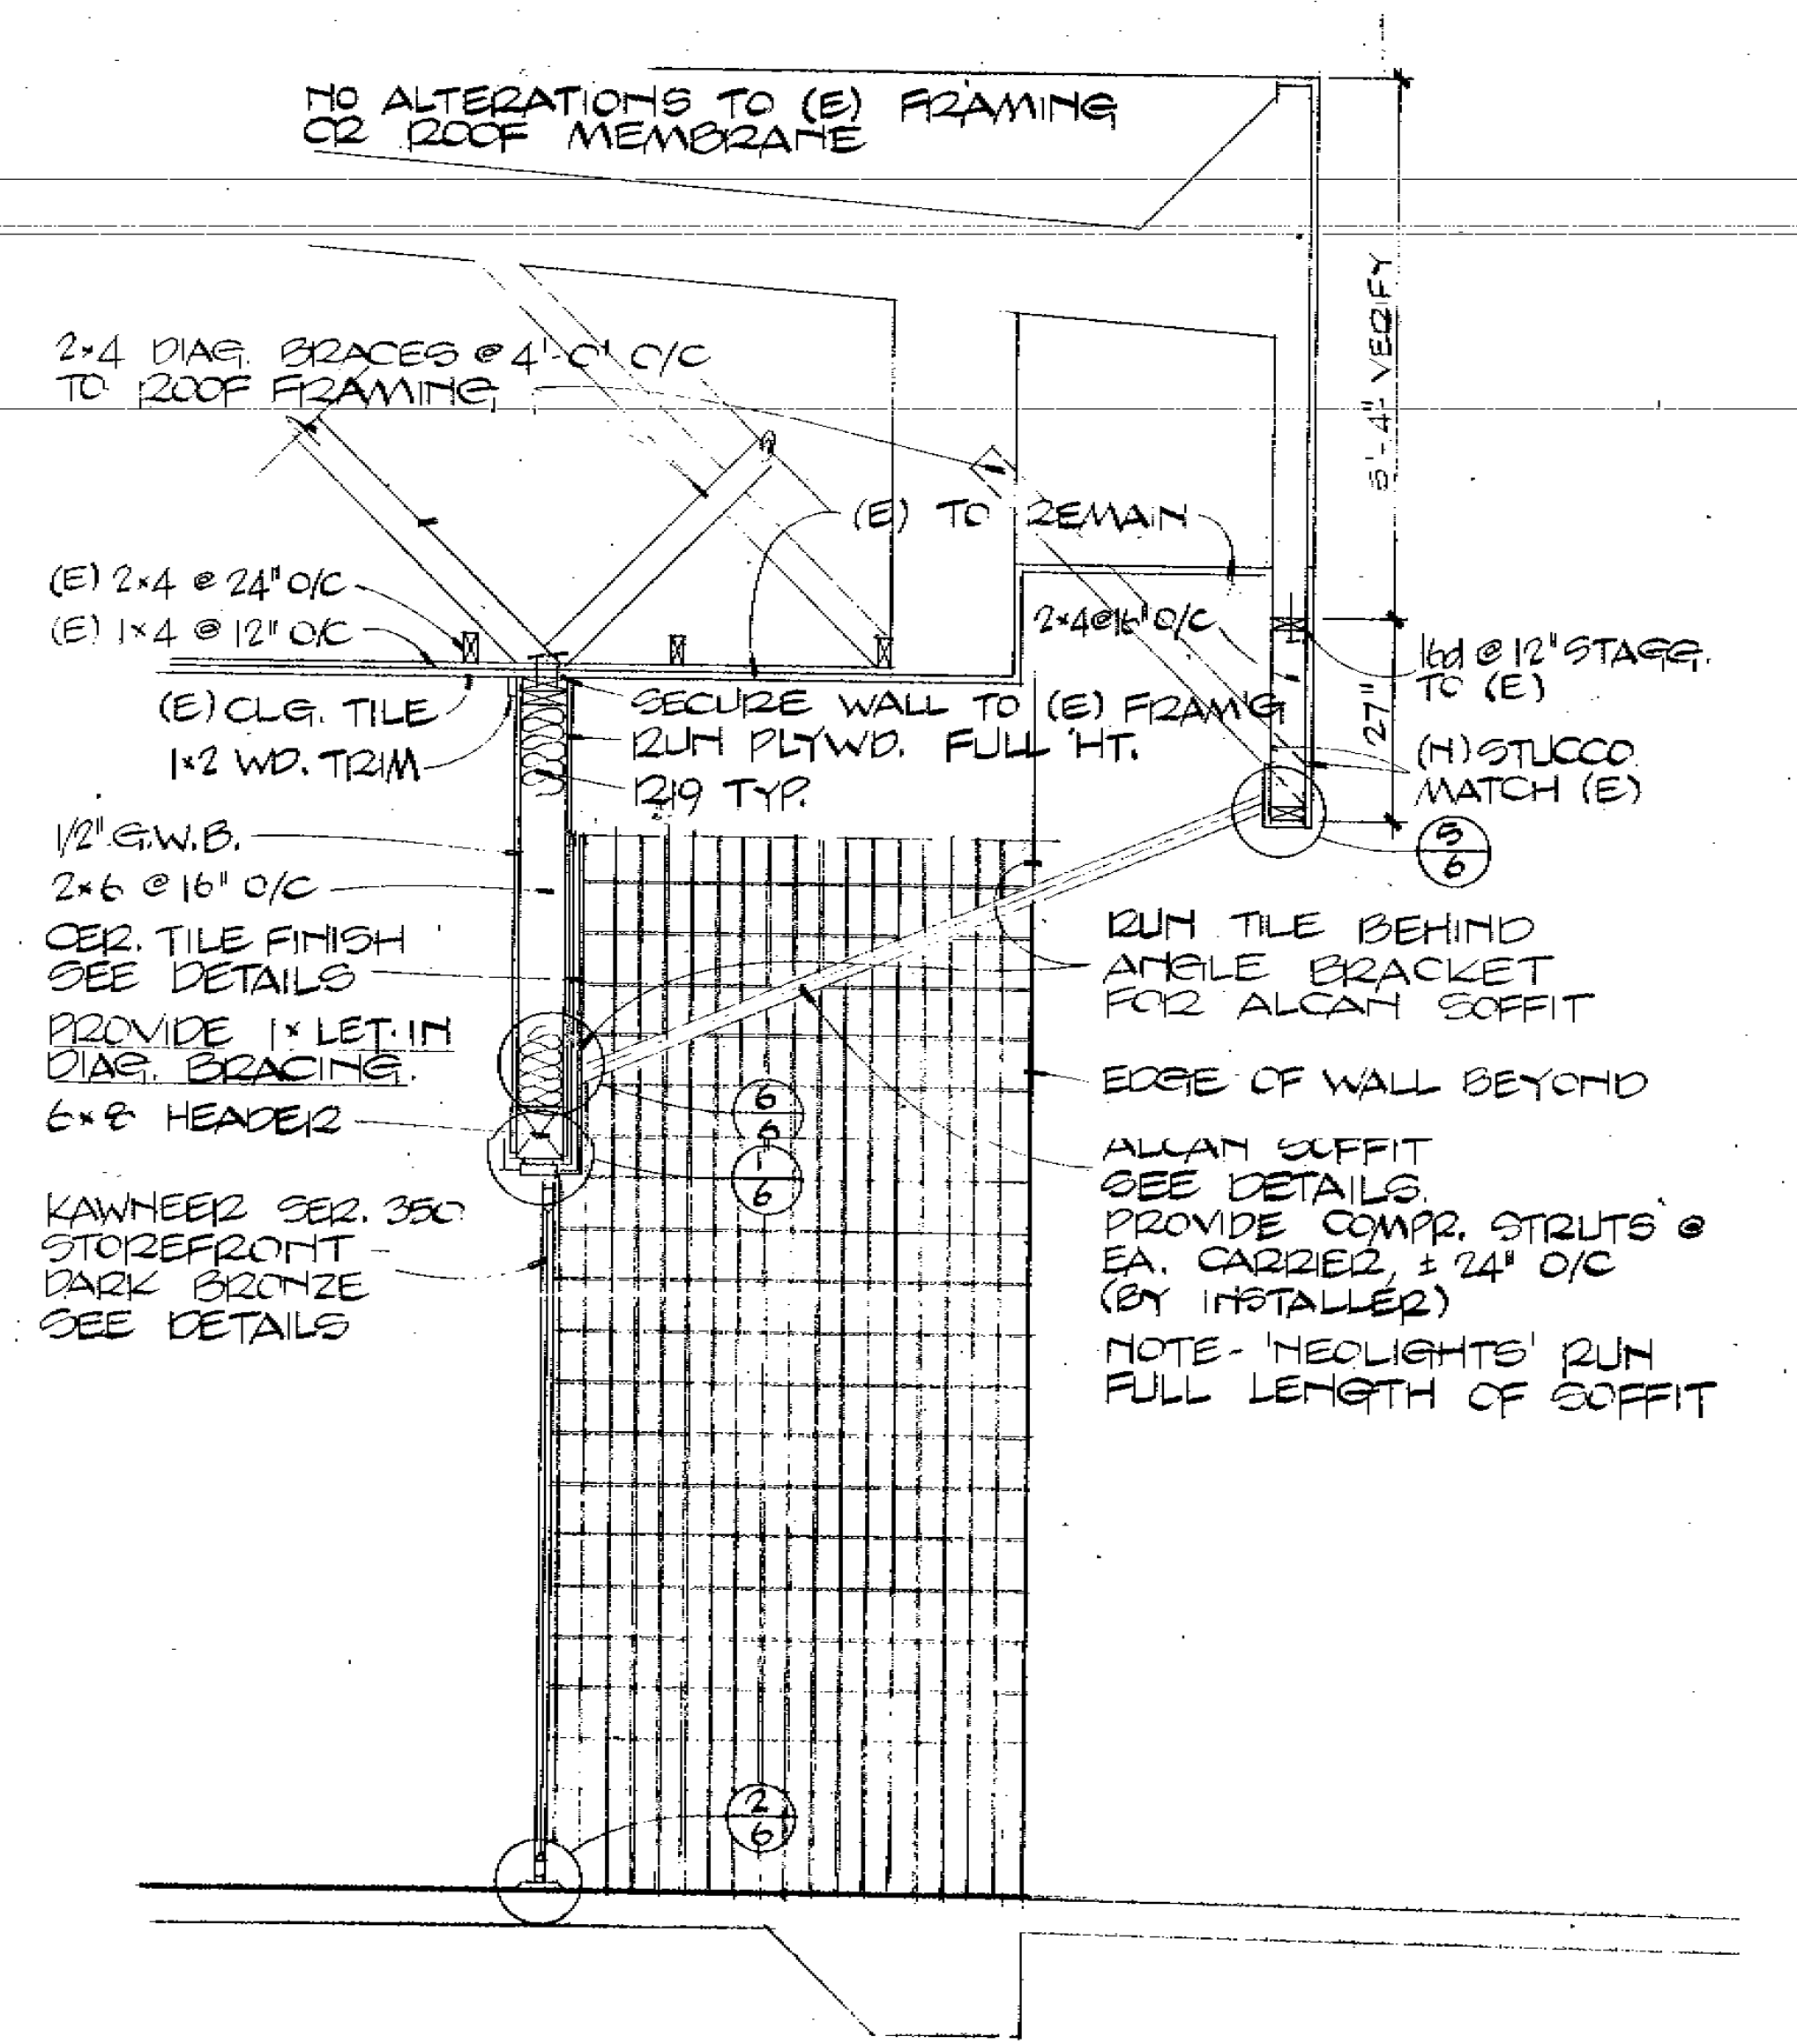
NO ALTERATIONS TO (E) FRAMING OR ROOF MEMBRANE
2×4 DIAG. BRACES @ 4'-0" O/C TO ROOF FRAMING
(E) 2×4 @ 24" O/C
(E) 1×4 @ 12" O/C
(E) CLG. TILE
1×2 WD. TRIM
1/2" G.W.B.
2×6 @ 16" O/C
CER. TILE FINISH SEE DETAILS
PROVIDE 1× LET-IN DIAG. BRACING.
6×8 HEADER
KAWNEER SER. 350 STOREFRONT DARK BRONZE SEE DETAILS
(E) TO REMAIN
SECURE WALL TO (E) FRAM'G
RUN PLYWD. FULL HT.
R19 TYP.
2×4 @ 16" O/C
5'-4" VERIFY
27"
16d @ 12" STAGG. TO (E)
(N) STUCCO MATCH (E)
5/6
RUN TILE BEHIND ANGLE BRACKET FOR ALCAN SOFFIT
EDGE OF WALL BEYOND
ALCAN SOFFIT SEE DETAILS. PROVIDE COMPR. STRUTS @ EA. CARRIER, ± 24" O/C (BY INSTALLER)
NOTE - 'NEOLIGHTS' RUN FULL LENGTH OF SOFFIT
6/6
1/6
2/6

SECTION B 1/2" = 1'-0"

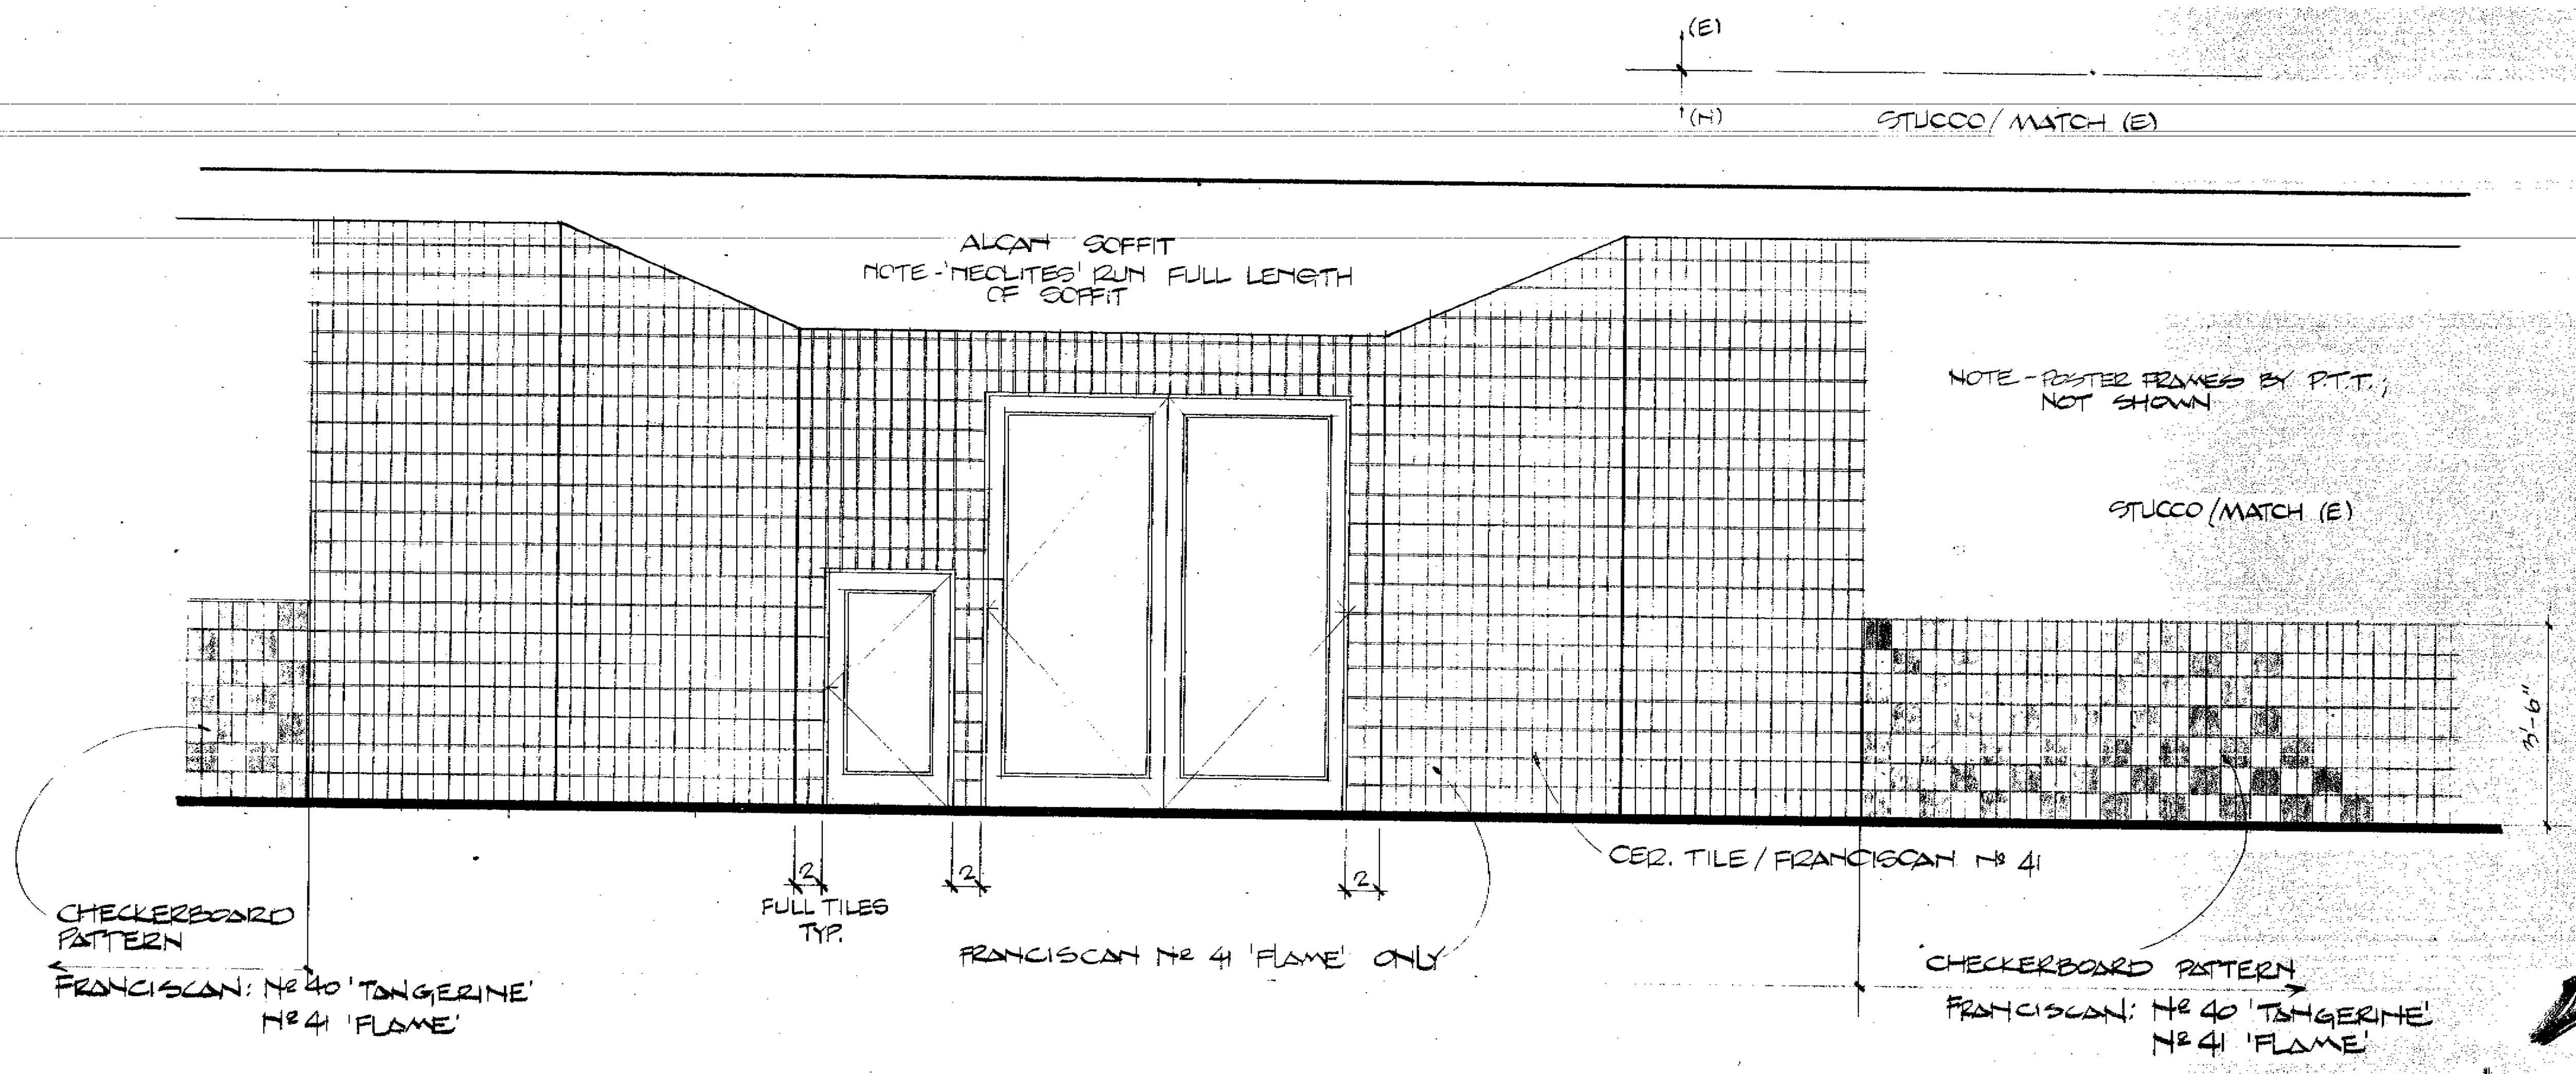
(E)
(N)
STUCCO/MATCH (E)
ALCAN SOFFIT
NOTE - 'NEOLITES' RUN FULL LENGTH OF SOFFIT
NOTE - POSTER FRAMES BY P.T.T.; NOT SHOWN
STUCCO/MATCH (E)
3'-6"
CHECKERBOARD PATTERN
FRANCISCAN: Nº 40 'TANGERINE'
Nº 41 'FLAME'
2
2
2
FULL TILES TYP.
FRANCISCAN Nº 41 'FLAME' ONLY
CER. TILE / FRANCISCAN Nº 41
CHECKERBOARD PATTERN
FRANCISCAN: Nº 40 'TANGERINE'
Nº 41 'FLAME'

ENTRY ELEVATION 1/2" = 1'-0"

5

29359

Date	Issued for:
6·15·81	OWNER REVIEW
7·6·81	OWNER REVIEW
7·6·81	RENTAL REVIEW

d.

Pizza Time Theatre Inc.
1213 Innsbruck Dr.
Sunnyvale, Ca. 94086

NOTICE TO ALL PERSONS RECEIVING THIS DRAWING CONFIDENTIAL: Reproduction Forbidden without the specific written permission of Pizza Time Theatre Inc. of Sunnyvale, California. This drawing is only conditionally issued, and neither receipt nor possession thereof confers or transfers any right in, or license to use, the subject matter of the drawing or any design or technical information shown thereon nor any right to reproduce this drawing or any part thereof, except for manufacture by vendors for Pizza Time Theatre Inc. and for manufacture under the corporation's written license; no right to reproduce this drawing is granted or the subject matter thereof unless by written agreement with or written permission from the corporation.

P.L.B.&CO.
PAUL L. BOSMAN & CO. INC. Architecture/Interior Design
800 Oak Grove Avenue Menlo Park, CA 94025 415/326-4550

C-7234

Sheet No. 5
Of

File

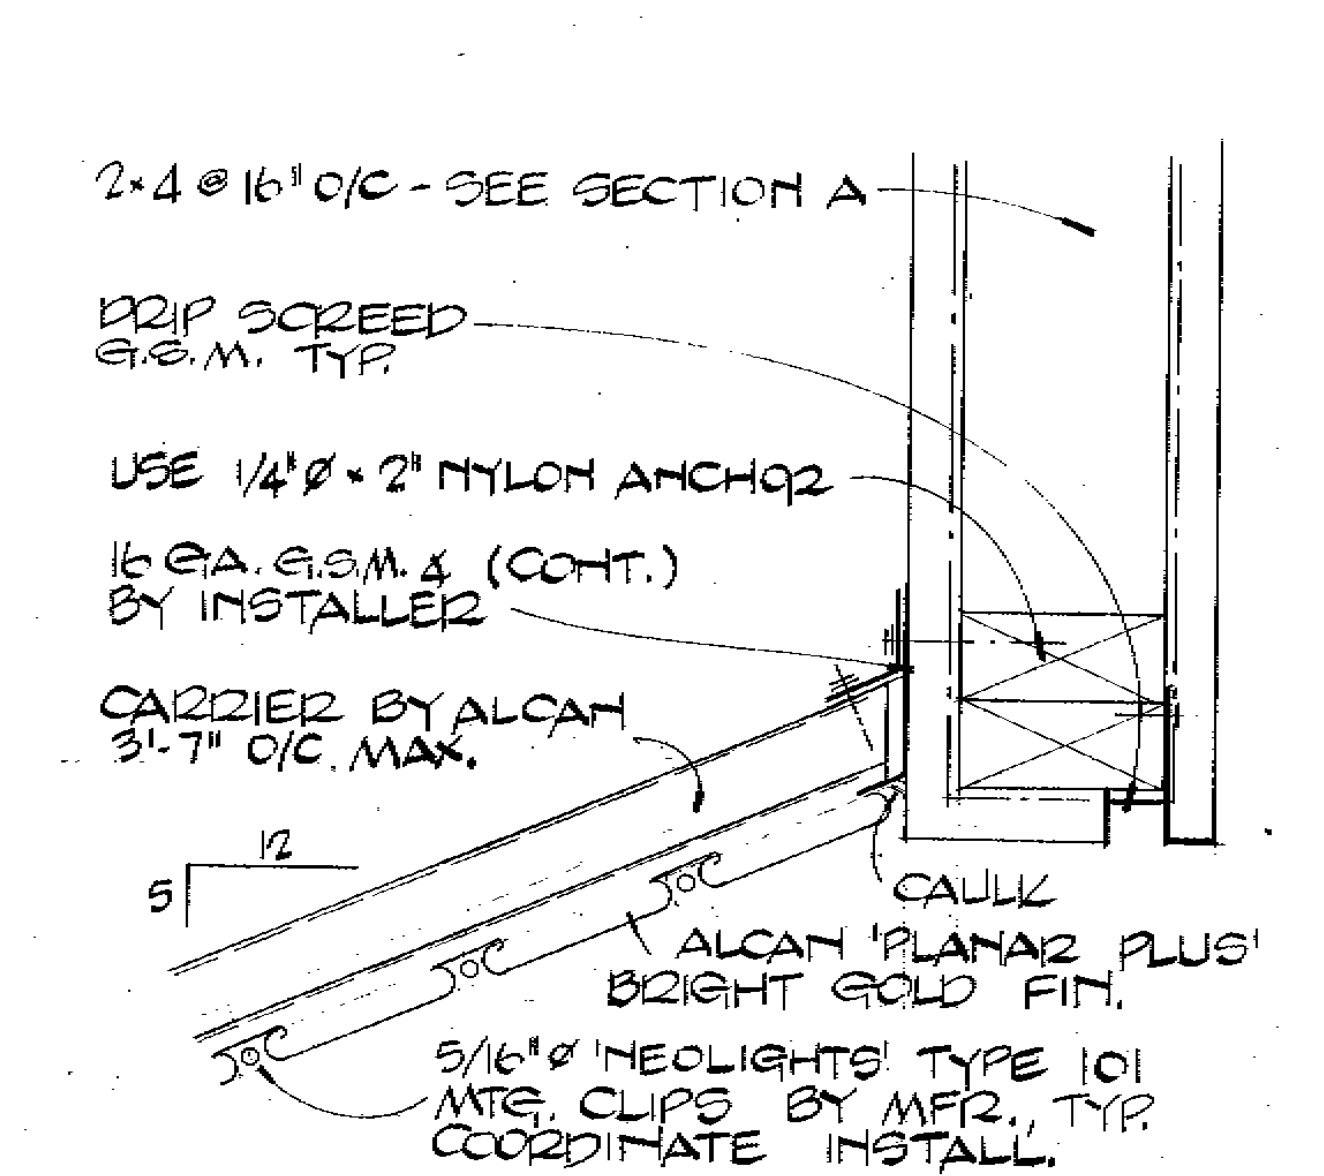
2×4 @ 16" O/C - SEE SECTION A
DRIP SCREED G.S.M. TYP.
USE 1/4"Ø × 2" NYLON ANCHOR
16 GA. G.S.M. & (CONT.) BY INSTALLER
CARRIER BY ALCAN 3'-7" O/C. MAX.
12
5
CAULK
ALCAN 'PLANAR PLUS' BRIGHT GOLD FIN.
5/16"Ø 'NEOLIGHTS' TYPE 101 MTG. CLIPS BY MFR., TYP. COORDINATE INSTALL.

⑤ ALCAN EXT. SOFFIT

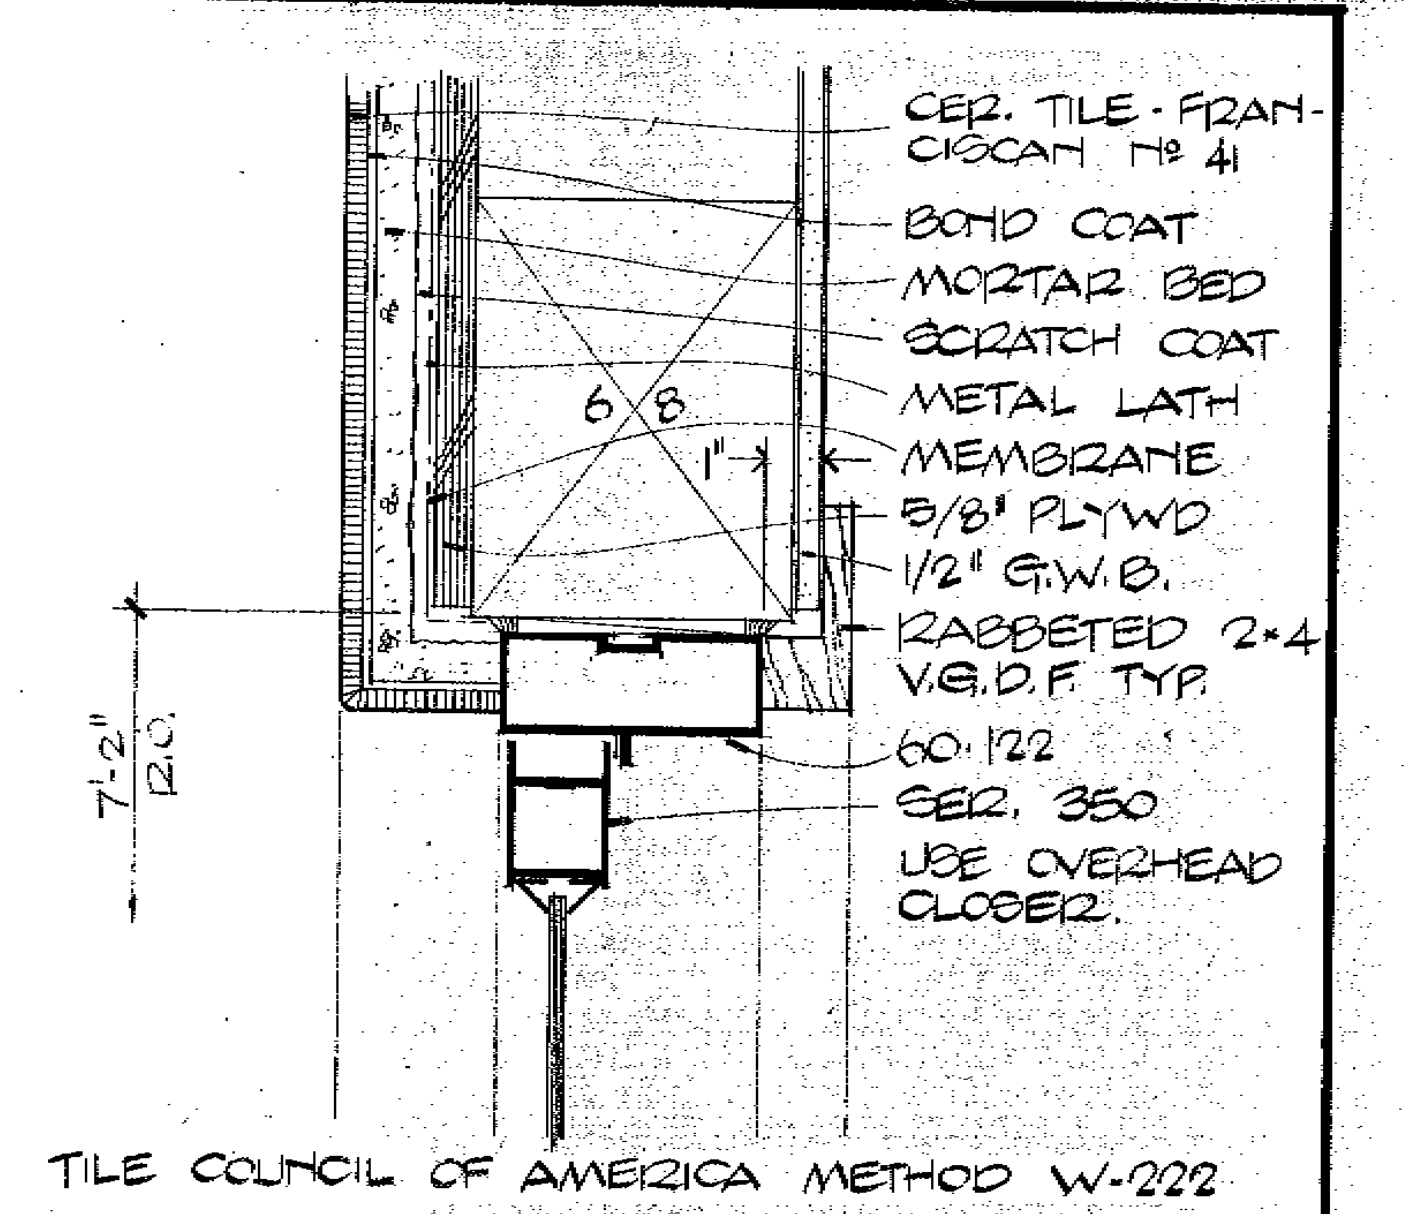

TILE COUNCIL OF AMERICA METHOD W-222

① HEAD

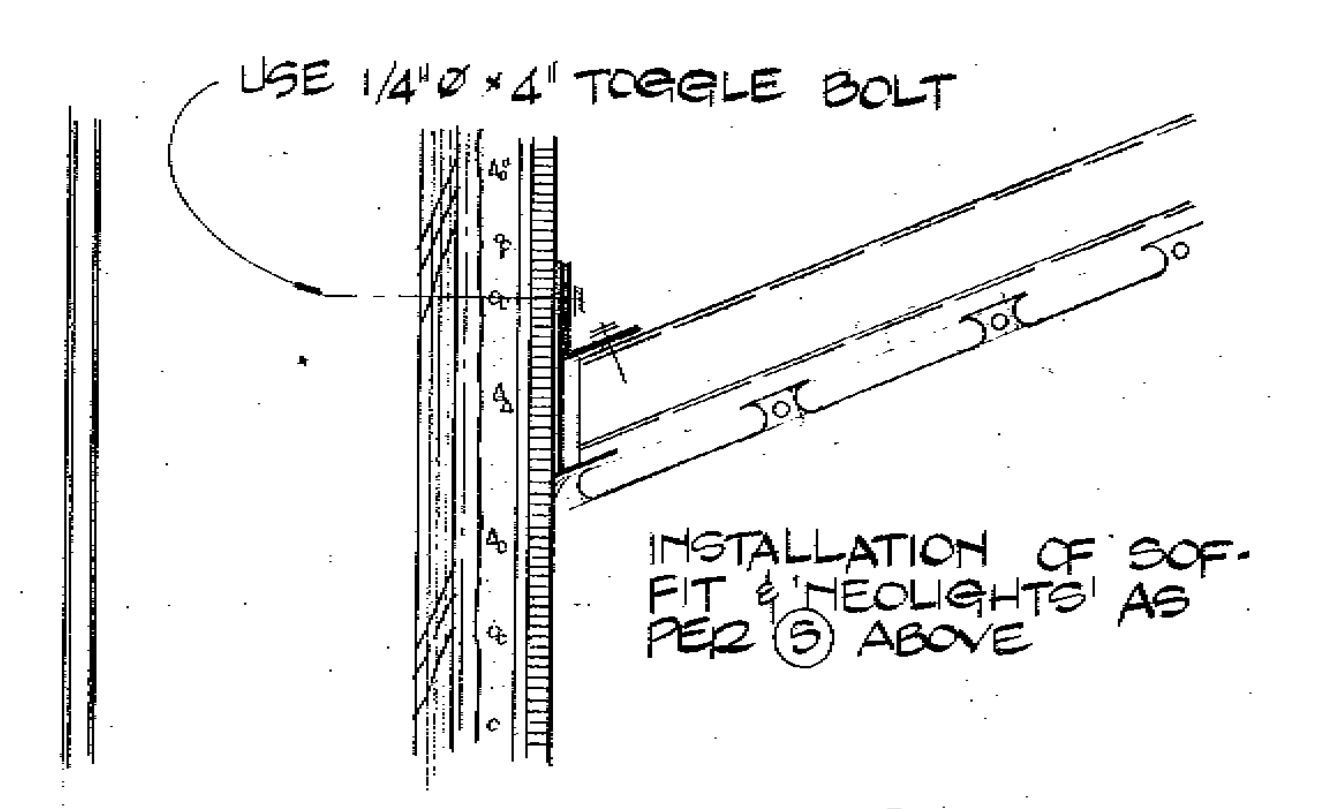
USE 1/4"Ø × 4" TOGGLE BOLT
INSTALLATION OF SOFFIT & 'NEOLIGHTS' AS PER ⑤ ABOVE

METHOD W-222 AS PER ①

⑥ ALCAN EXT. SOFFIT

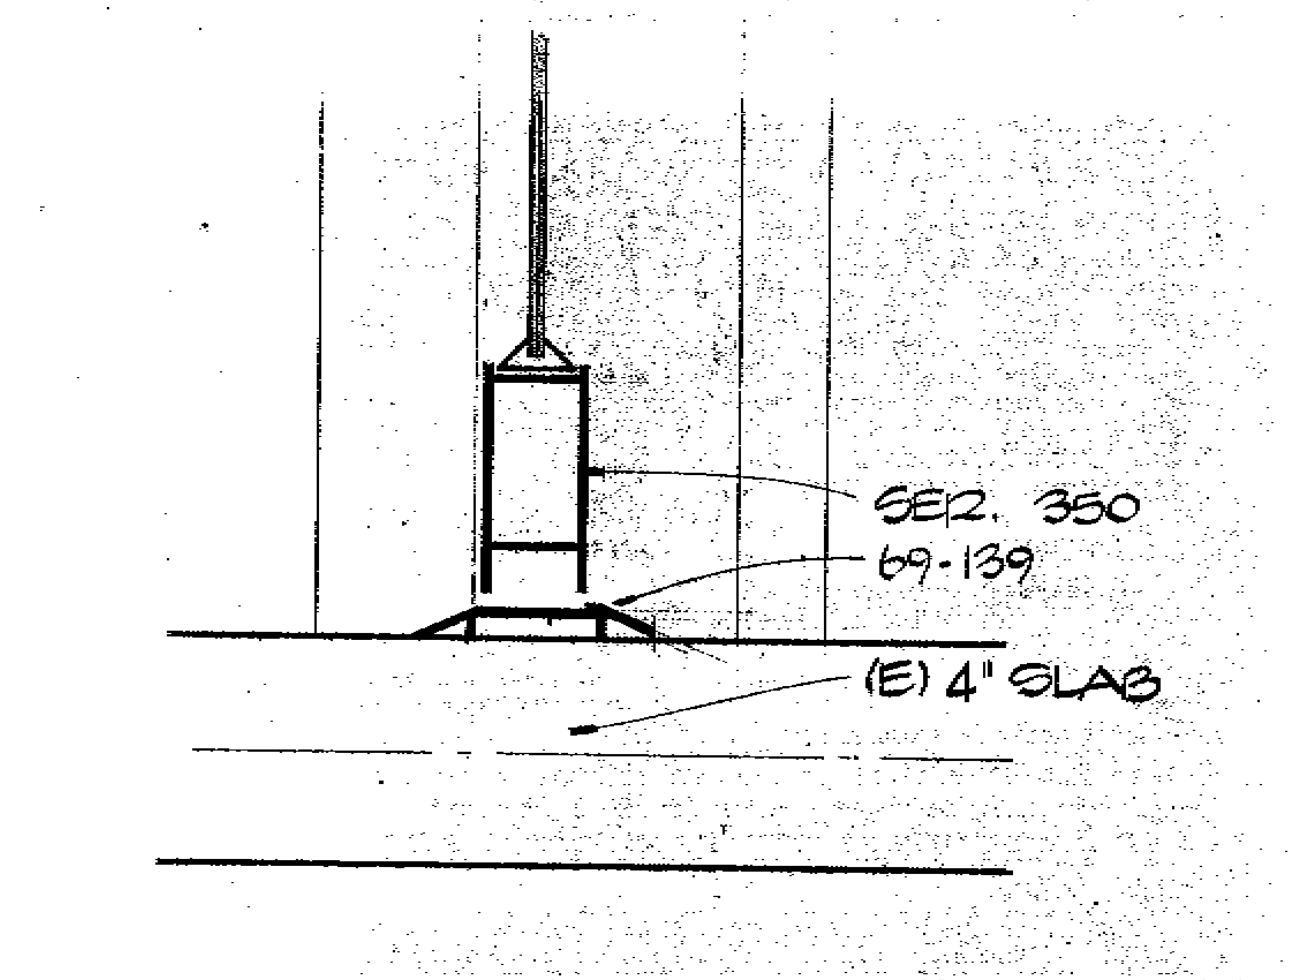

② THRESHOLD

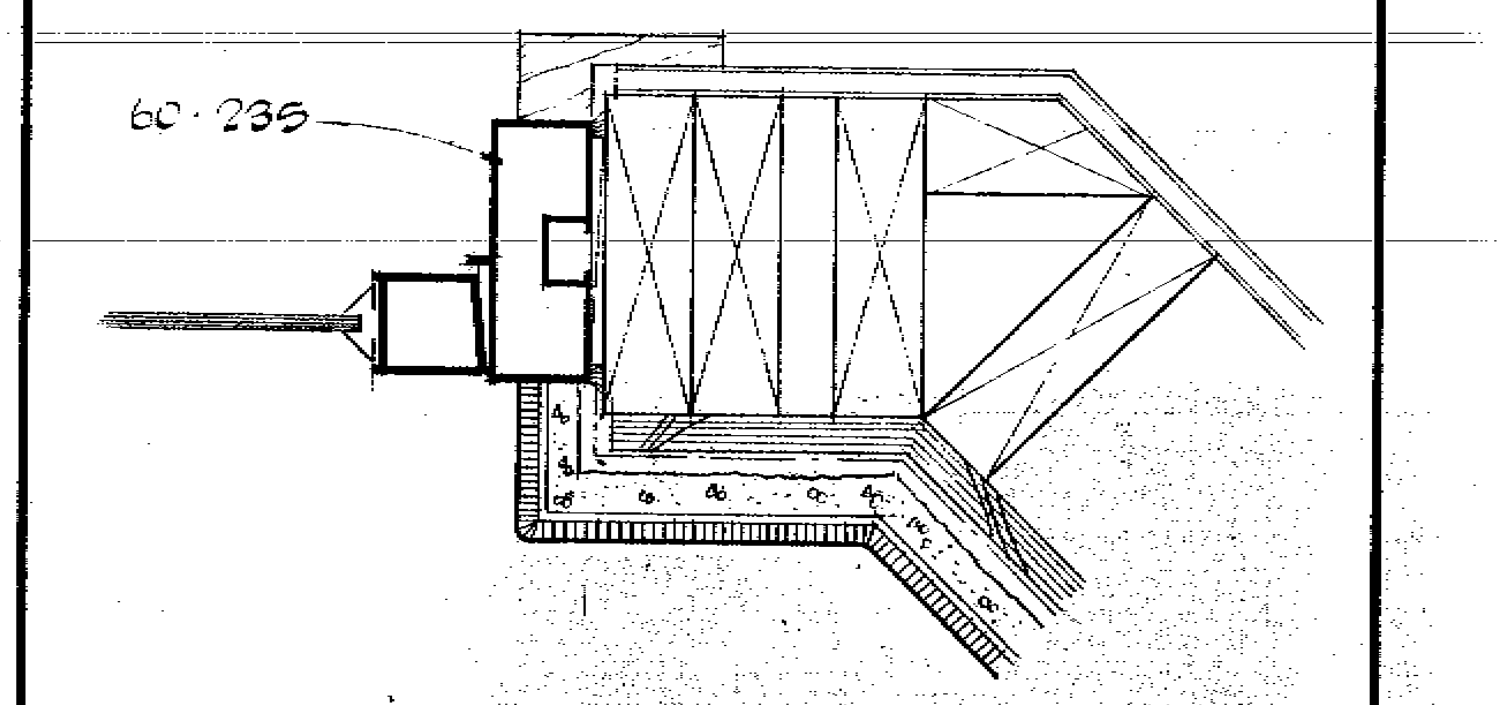

METHOD W·222; SEE ① ABOVE

③ JAMB OPP. SIM.

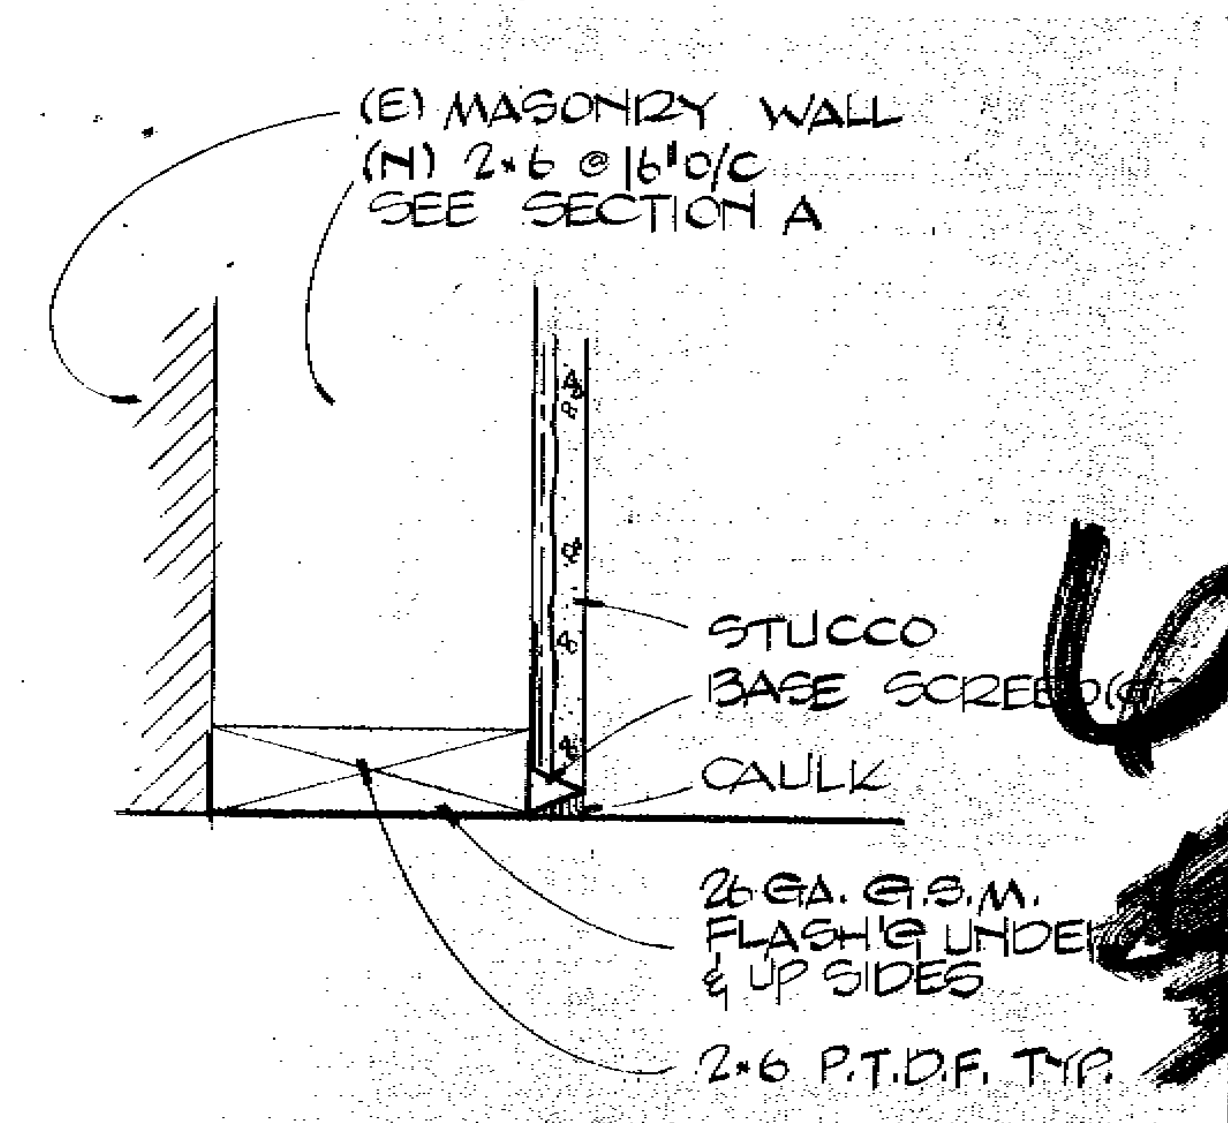

④ TOE PLATE

29359

Date	Issued for:
6·19·81	OWNER REVIEW
7·6·81	OWNER REVIEW
7·8·81	GOV'TAL REVIEW

d.

Pizza Time Theatre Inc.
1213 Innsbruck Dr.
Sunnyvale, Ca. 94086

©1980 PIZZA TIME THEATRE INC

NOTICE TO ALL PERSONS RECEIVING THIS DRAWING CONFIDENTIAL: Reproduction Forbidden without the specific written permission of Pizza Time Theatre Inc. of Sunnyvale, California. This drawing is only conditionally issued, and neither receipt nor possession thereof confers or transfers any right in, or license to use, the subject matter of the drawing or any design or technical information shown thereon, nor any right to reproduce this drawing or any part thereof, except for manufacture by vendors for Pizza Time Theatre Inc. and for manufacture under the corporation's written license, no right to reproduce this drawing is granted or the subject matter thereof unless by written agreement with or written permission from the corporation.

C-7254

P.L.B.&CO.
PAUL L. BOSMAN & CO. INC. Architecture/Interior Design
800 Oak Grove Avenue Menlo Park, CA 94025 415/326-4550

Sheet No.
6
of
6

File 103·1

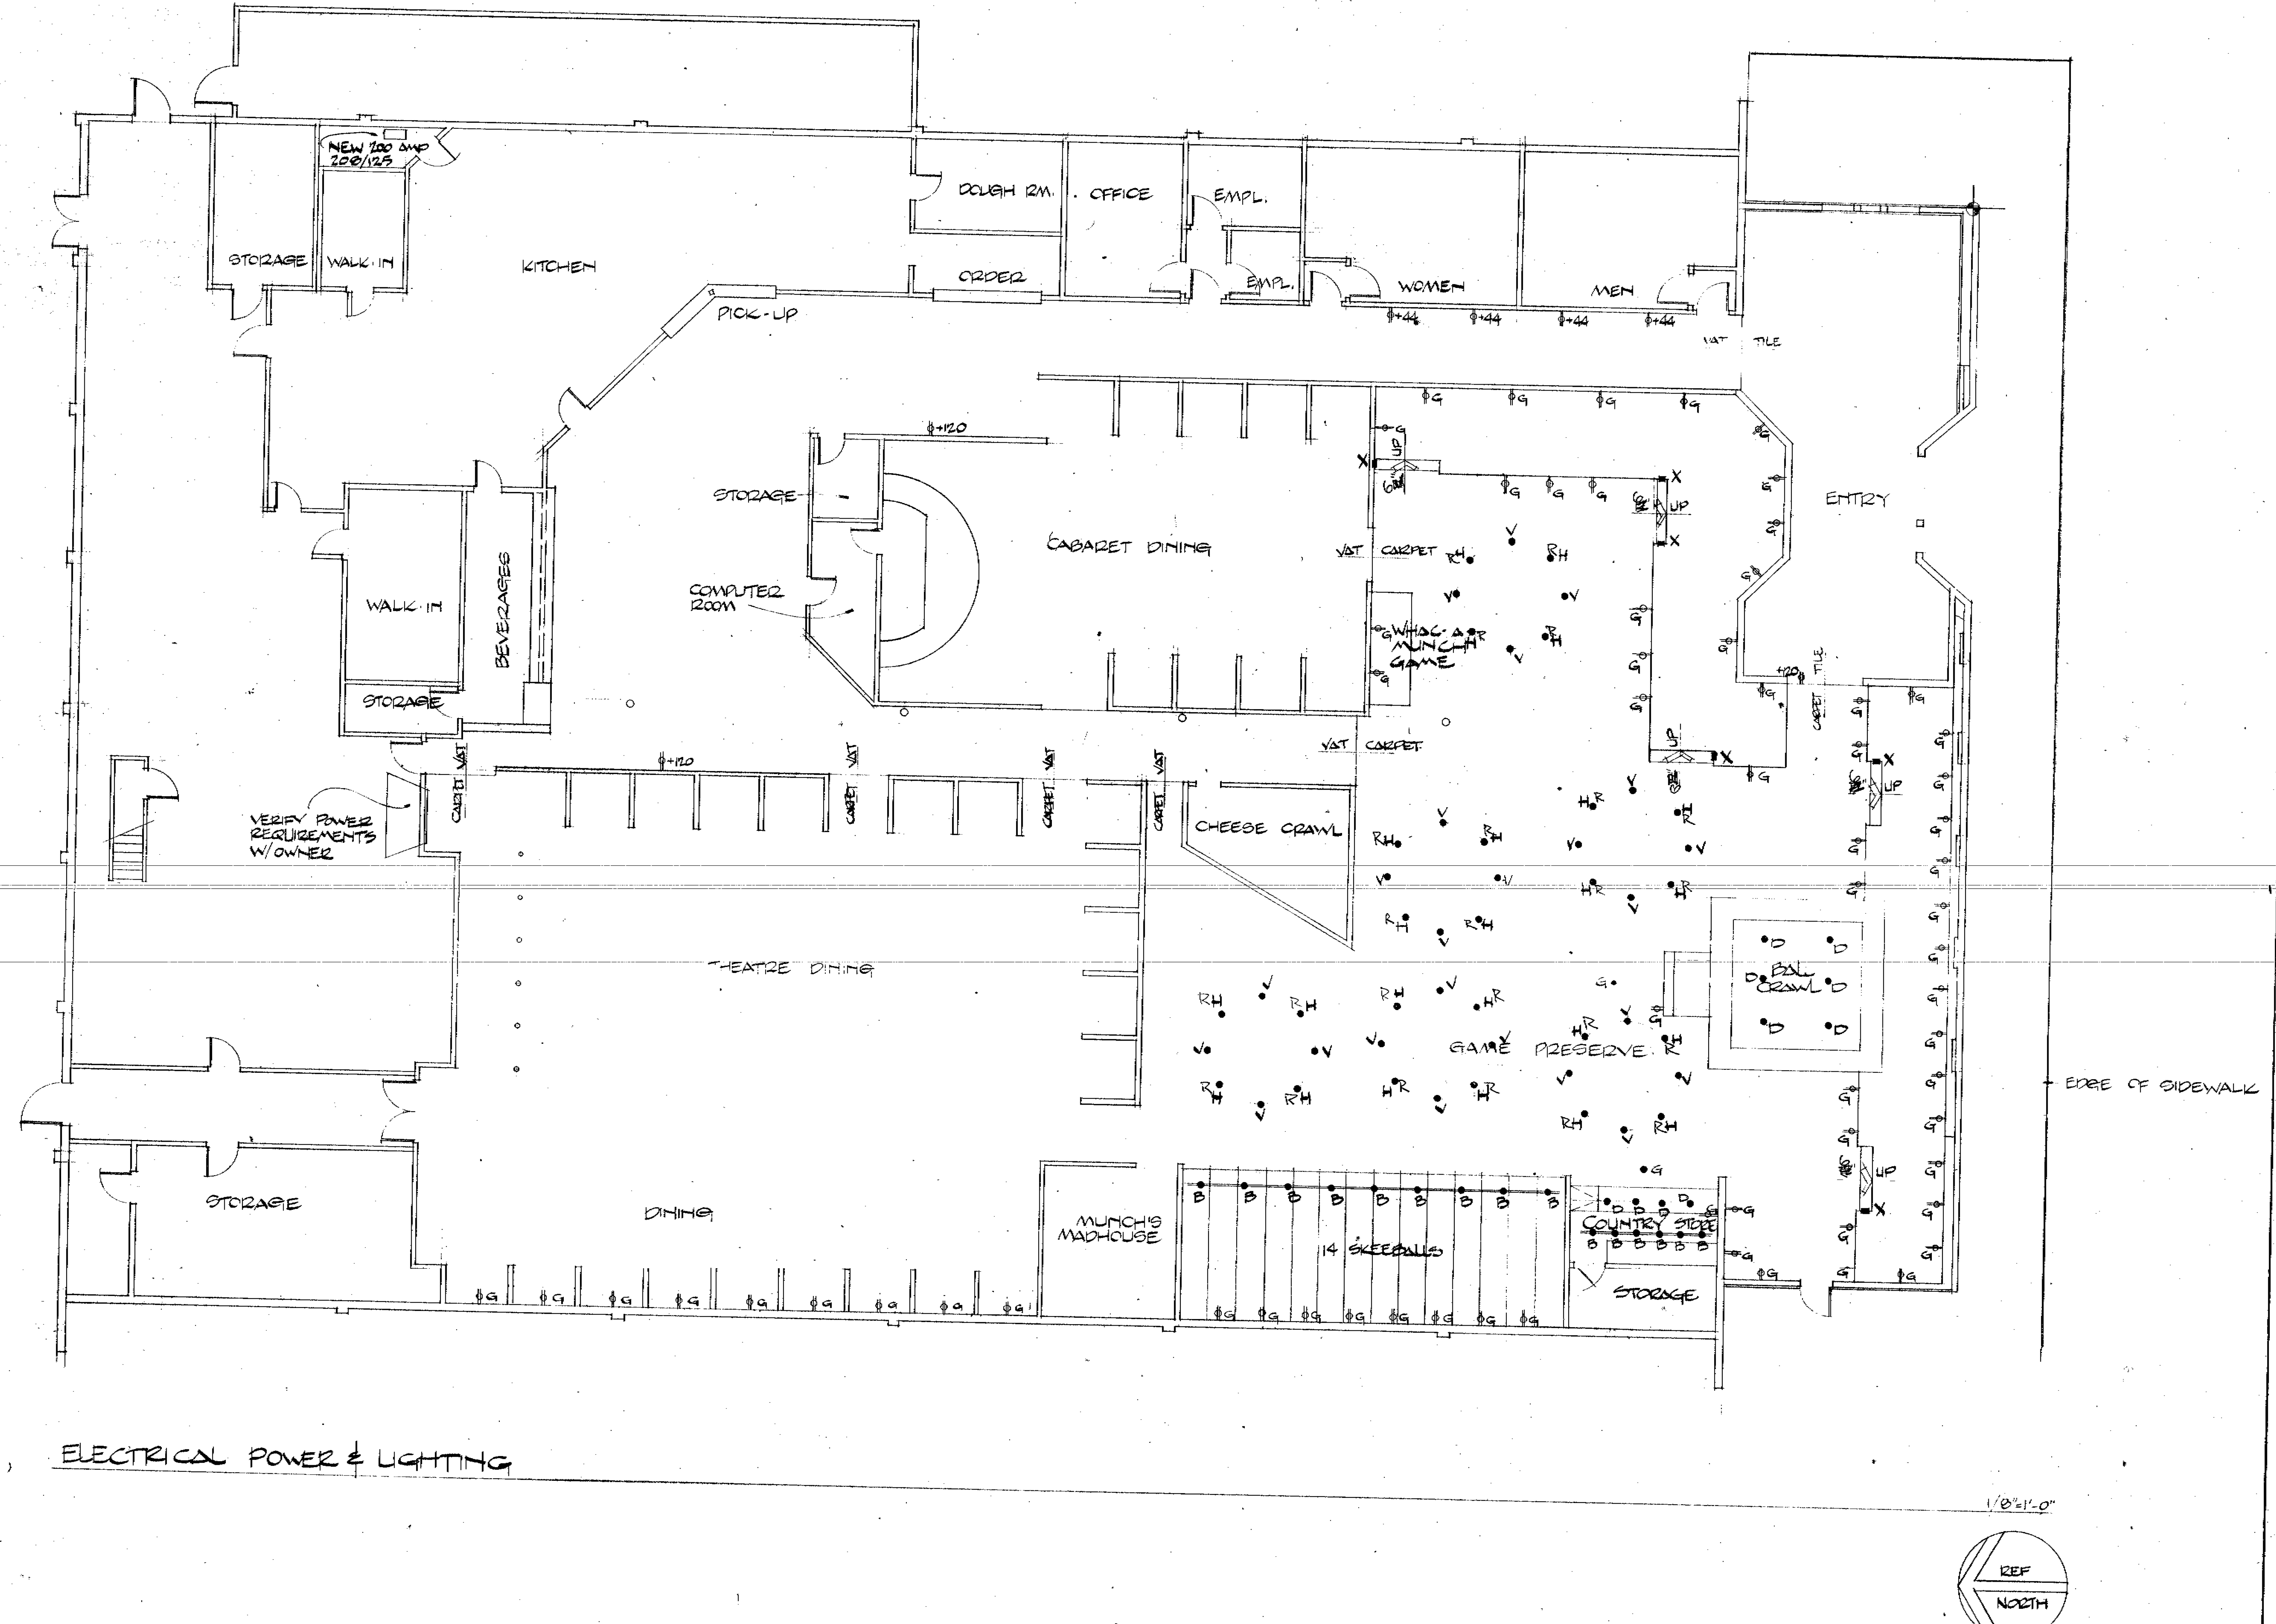

ELECTRICAL POWER & LIGHTING

1/8"=1'-0"

MARK	DESCRIPTION
⊖	DUPLEX OUTLET
⊖G	GAME DUPLEX

LIGHTING FIXTURE SCHEDULE

MARK	DESCRIPTION	
A	Capri CT-140 Black	150W
B	Capri CT-140 Black on Track Base	150W
C	~~Capri PC-571 Black +8~~	75W
D	Capri A-150 A-150M	150W
E	Exit Light	
F	Emergency Light(Battery Pack Req.)	
G	Capri A-150	75W
RH	Hubbell RP 214 RV Black +10 REMOVE	60W
K	Custom Fixture FBO	
L	Multi-Bulb Strip Lighting	
M	2x4 Prop-in Flourescent 2-Lamp	40W
N	2x4 Surface Flourescent 2-Lamp	40W
P	Walk-in Cooler Light in Vapor-proof Cov.	60W
R	Capri R-12P Shallow Recessed	60W
S	1x8 Flourescent (Utility)	
T	Utility Fixture	75W
U	Step Safety Lights-verify w/owner	
V	Capri CT 140 Black on Track Base/Green Lamp	
X	Prescolite AL-1	
Note:	See sheet SD1 and SD2 for Lighting about the Raised Platform.	

7 [redacted]

29359

T4	
6-17-81	OWNER REVIEW
Date	Issued for:

Pizza Time Theatre Inc.
1213 Innsbruck Dr.
Sunnyvale, Ca. 94086

NOTICE TO ALL PERSONS RECEIVING THIS DRAWING: CONFIDENTIAL. Reproduction forbidden without the specific written permission of Pizza Time Theatre Inc. of Sunnyvale, California. This drawing is only conditionally issued, and neither receipt nor possession thereof confers or transfers any right in, or license to use, the subject matter of the drawing or any design or technical information shown thereon, nor any right to reproduce this drawing or any part thereof except for manufacture by vendors for Pizza Time Theatre Inc. and for manufacture under the corporation's written license. No right to reproduce this drawing is granted or the subject matter thereof unless by written agreement with or written permission from the corporation.

P.L.B.&Co.
PAUL L. BOSMAN & CO. INC. Architecture/Interior Design
800 Oak Grove Avenue Menlo Park, CA 94025 415/326-4550

Sheet No. 7
Of 7
File 103-1

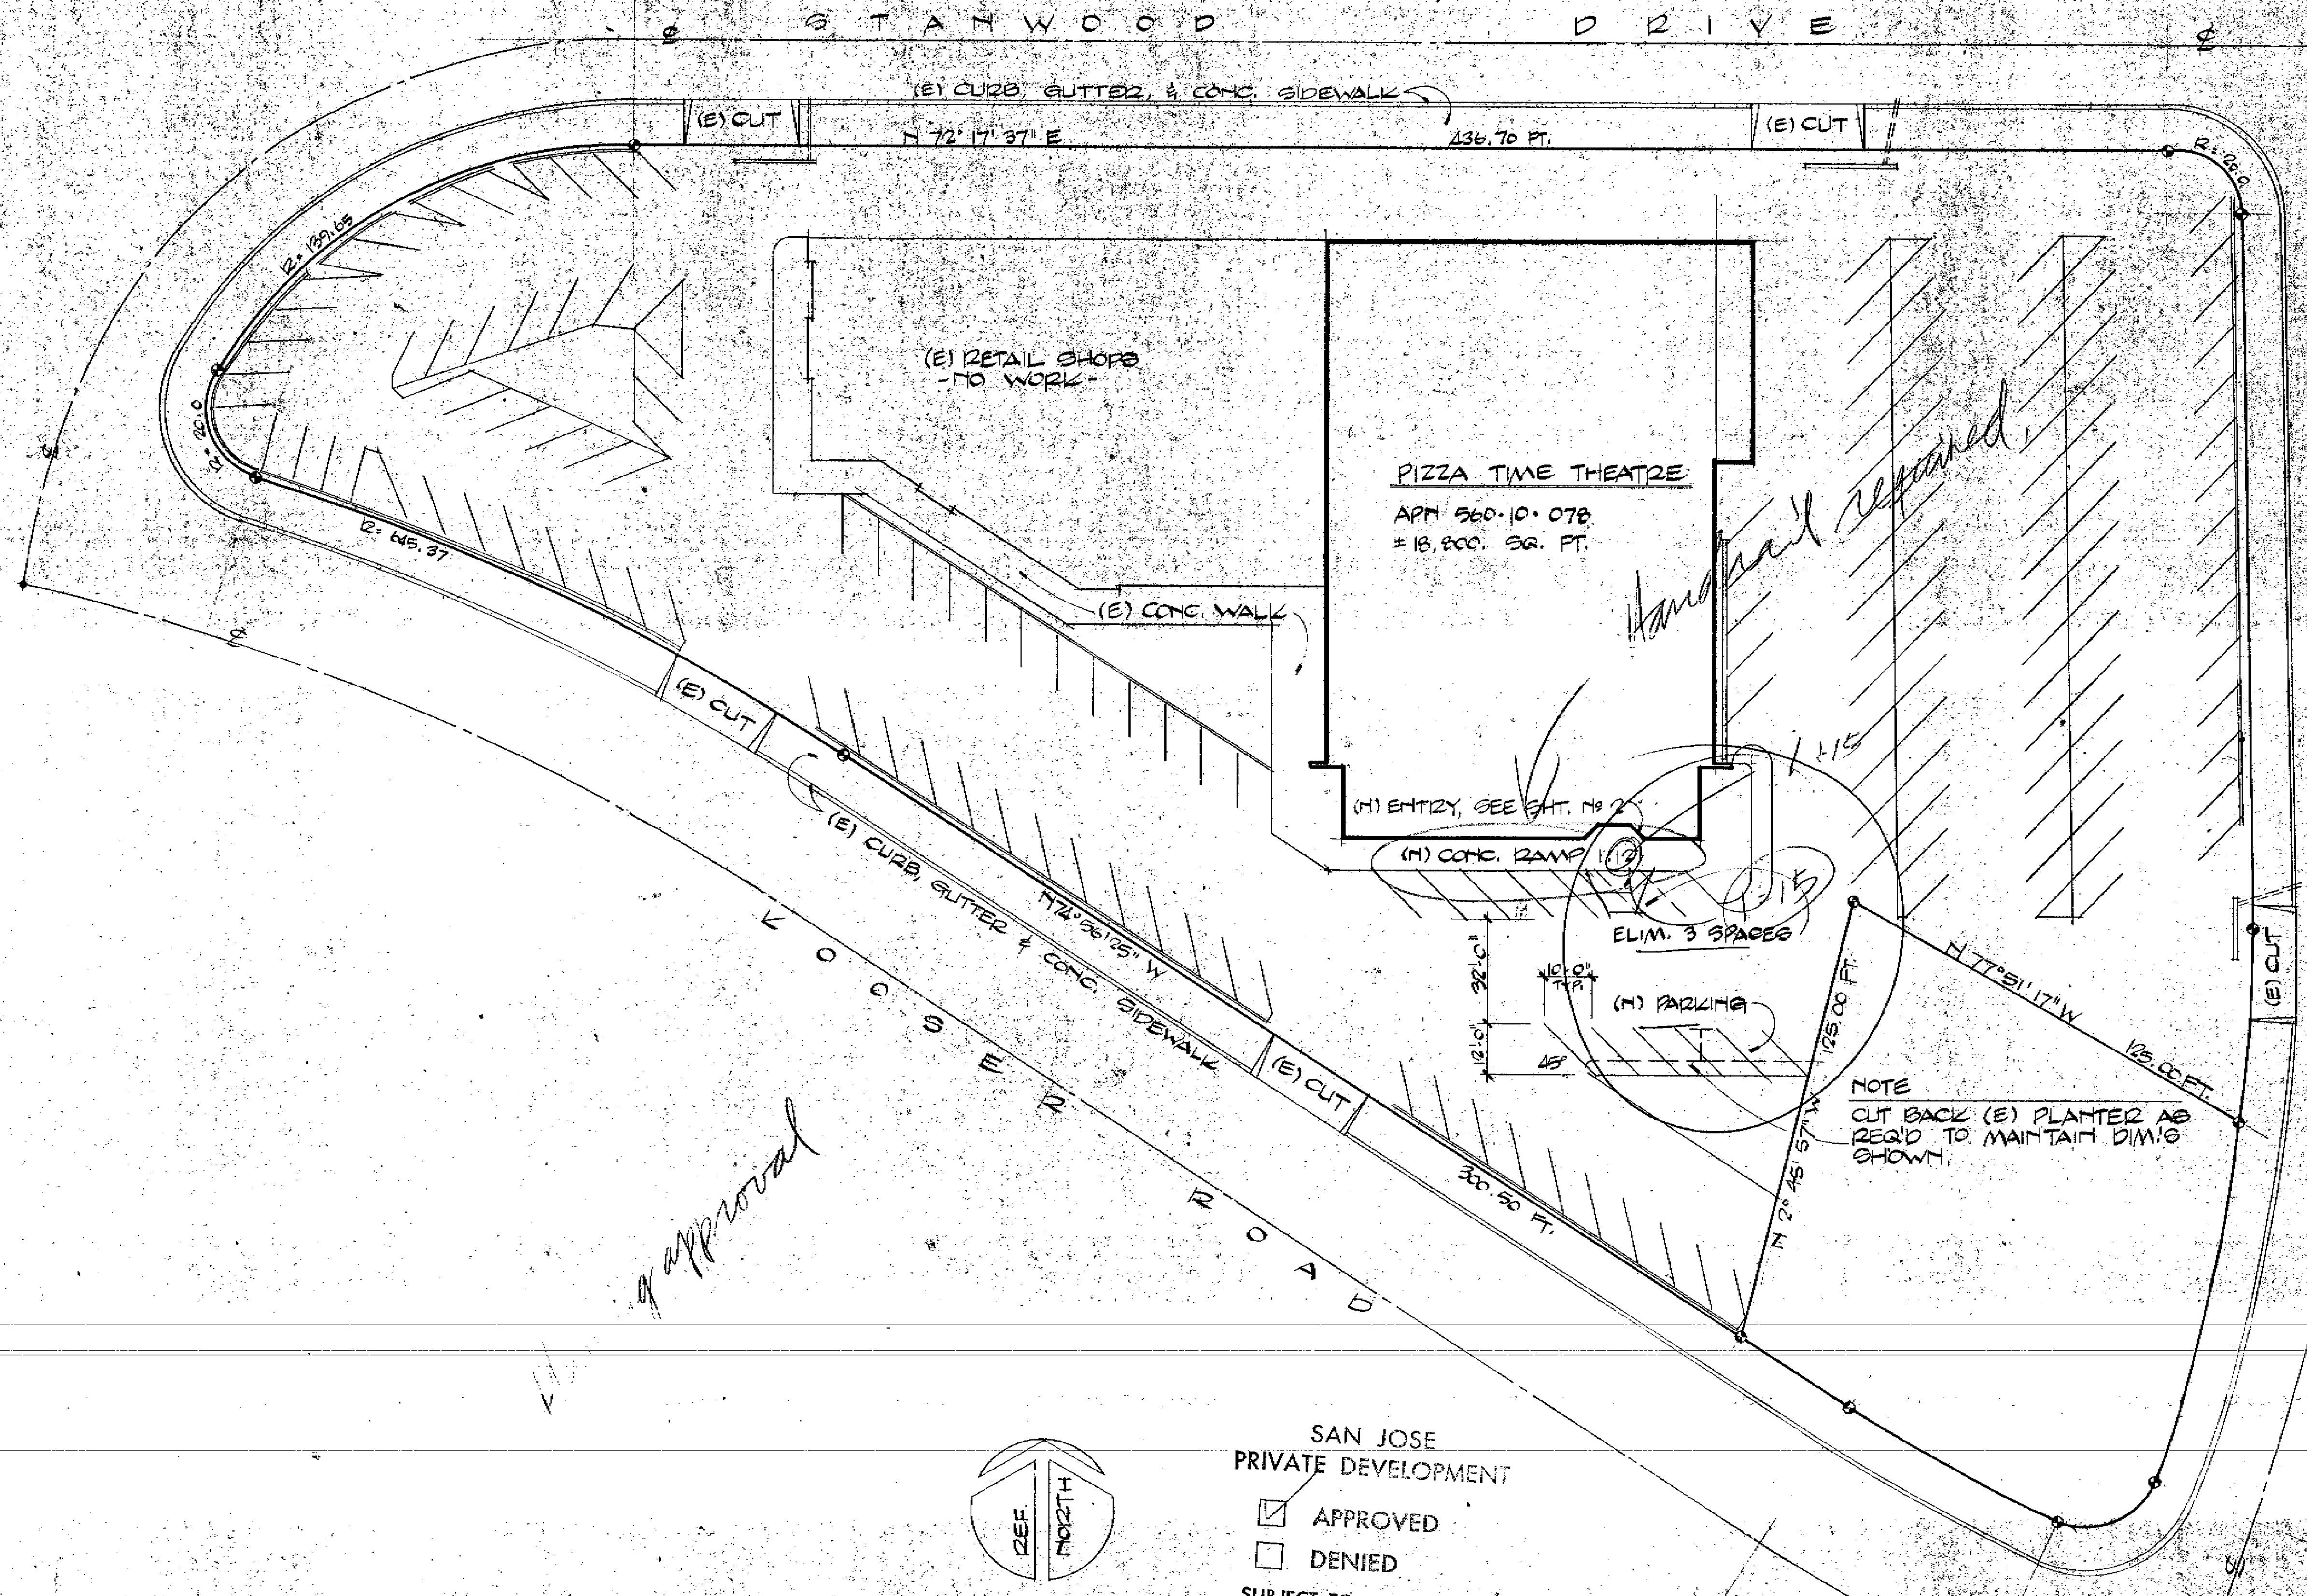

SAN JOSE
PRIVATE DEVELOPMENT
☑ APPROVED
☐ DENIED
SUBJECT TO CONDITIONS
Parking revised as per plan
Lary Bakemer

SITE PLAN

1/32" = 1'-0"

GENERAL NOTES

1. THIS APPLICATION INVOLVES A MODIFICATION TO THE ENTRY, ENTRY ELEVATIONS, & MINOR ALTERATIONS TO PARKING ONLY. THE EXISTING BUILDING WILL IN NO WAY BE STRUCTURALLY ALTERED.
2. THIS DEVELOPMENT IS IN ADHERENCE TO ALL CURRENT REQUIREMENTS OF THE SAN JOSE ZONING ORDINANCE AS APPLICABLE; I.E., LIGHTING, SIGNAGE, DRAINAGE, SIDEWALKS, FIRE HYDRANTS, CURB CUTS, ETC., ETC., ETC.
3. THERE ARE NO LANDSCAPING CHANGES.
4. EXISTING PARKING FOR PIZZA TIME THEATRE = 94 SPACES. MODIFICATIONS PROPOSED WOULD NET 1 ADDITIONAL SPACE.

1371 Kooser Rd

Valuation:	~~25,000~~	~~5000~~ 25,000
P/C =	72.80	110.83
permit	170.50	283.00
smipa	1.75	3.50
P. & S.	375.00	750.00
CMP	750.00	1500.00
	1,297.25	~~2647.33~~

[redacted]

8

29359

P.L.B.&CO.
PAUL L. BOSMAN & CO. Architecture/Interior Design
800 Oak Grove Avenue Menlo Park, CA 94025 415/326-4550

C-725

Sheet No. 1
Of 6
File 8103-1

[redacted]

PIZZA TIME THEATRE
©1980 PIZZA TIME THEATRE INC.

Pizza Time Theatre Inc.
1213 Innsbruck Dr.
Sunnyvale, Ca. 94086

NOTICE TO ALL PERSONS RECEIVING THIS DRAWING CONFIDENTIAL: Reproduction Forbidden without the specific written permission of Pizza Time Theatre Inc. of Sunnyvale, California. This drawing is only conditionally issued, and neither receipt nor possession thereof confers or transfers any right in, or license to use, the subject matter of the drawing or any design or technical information shown thereon, nor any right to reproduce this drawing or any part thereof, except for manufacture by vendors for Pizza Time Theatre Inc. and for manufacture under the corporation's written license, no right to reproduce this drawing is granted or the subject matter thereof unless by written agreement with or written permission from the corporation.

d.

Date	Issued for:
4-6-81	GOV'TAL REVIEW
4-6-81	OWNER REVIEW

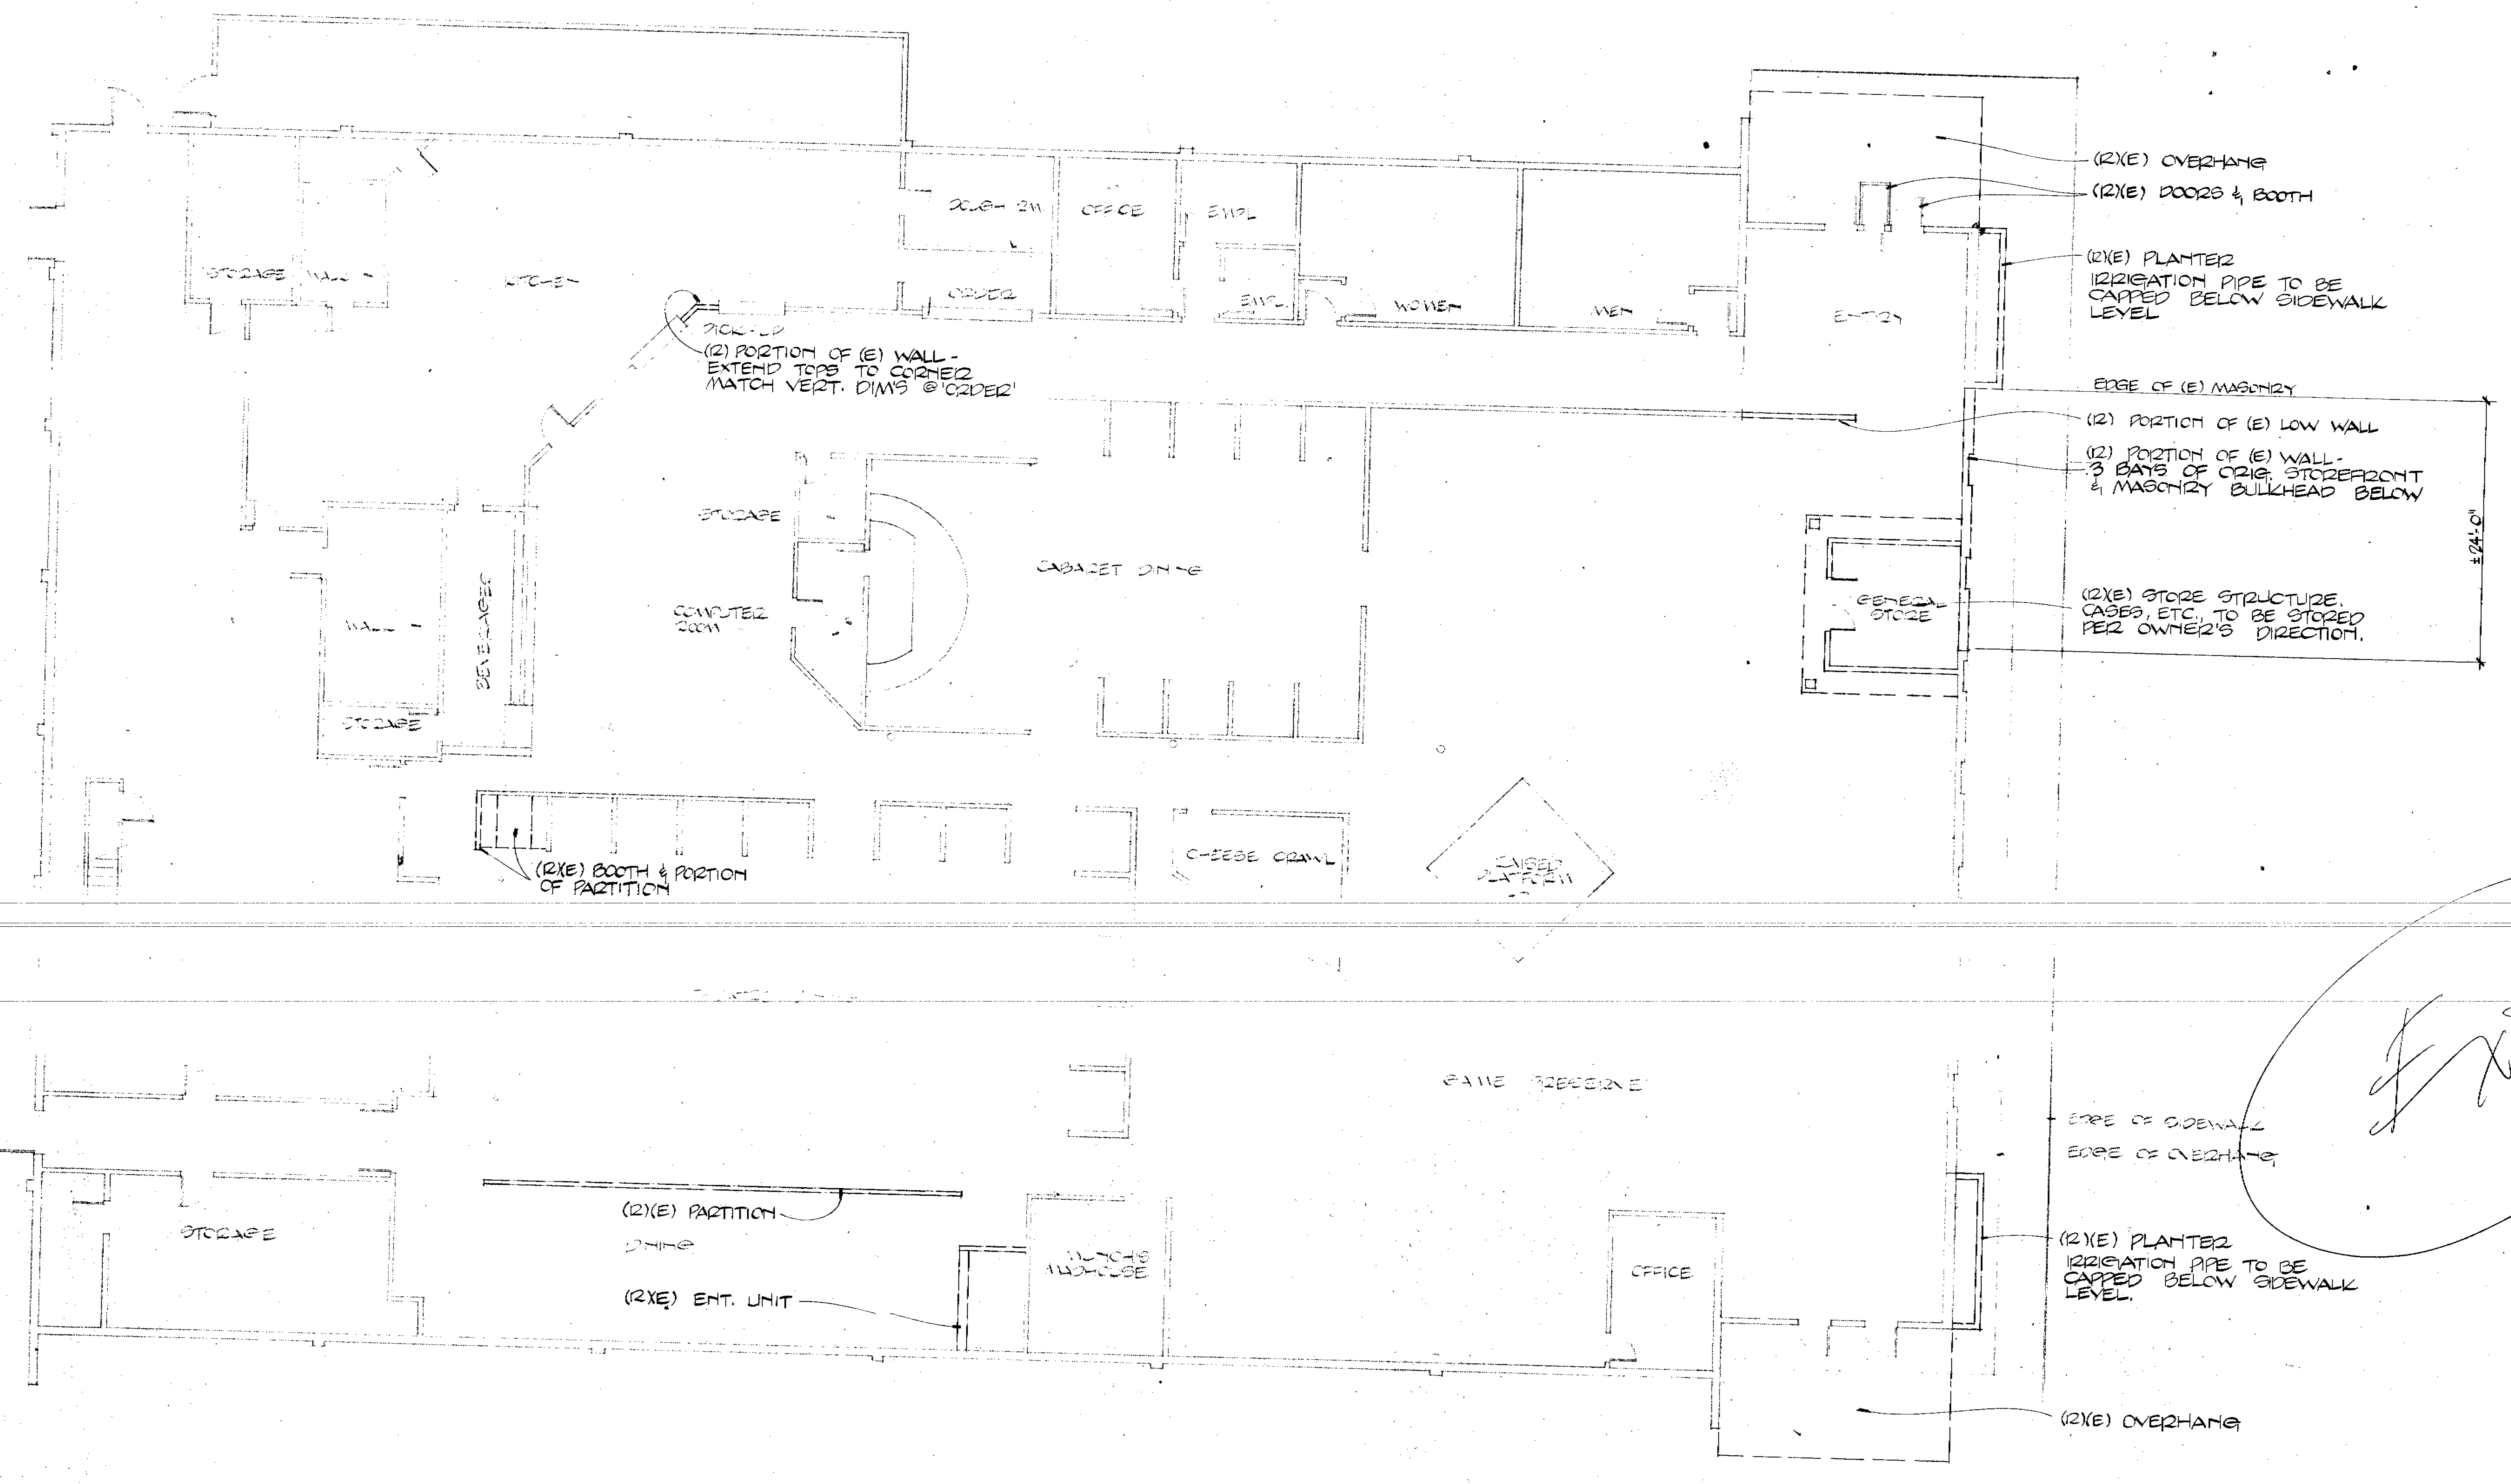
(R)(E) OVERHANG
(R)(E) DOORS & BOOTH
(R)(E) PLANTER
IRRIGATION PIPE TO BE CAPPED BELOW SIDEWALK LEVEL
EDGE OF (E) MASONRY
(R) PORTION OF (E) LOW WALL
(R) PORTION OF (E) WALL - 3 BAYS OF ORIG. STOREFRONT & MASONRY BULKHEAD BELOW
±24'-0"
(R)(E) STORE STRUCTURE. CASES, ETC., TO BE STORED PER OWNER'S DIRECTION.
GENERAL STORE
ENTRY
MEN
WOMEN
EMPL.
EMPL.
OFFICE
ORDER
PICK-UP
(R) PORTION OF (E) WALL - EXTEND TOPS TO CORNER MATCH VERT. DIM'S @ 'ORDER'
KITCHEN
STORAGE
WALK-IN
WALK-IN
BEVERAGES
STORAGE
STORAGE
COMPUTER ROOM
CABARET DINING
(R)(E) BOOTH & PORTION OF PARTITION
CHEESE CRAWL
RAISED PLATFORM
GAME PRESERVE
EDGE OF SIDEWALK
EDGE OF OVERHANG
(R)(E) PLANTER
IRRIGATION PIPE TO BE CAPPED BELOW SIDEWALK LEVEL.
(R)(E) PARTITION
DINING
(R)(E) ENT. UNIT
PUNCHO'S PLAYHOUSE
OFFICE
STORAGE
(R)(E) OVERHANG

Existing

DEMOLITION PLAN

1/8" = 1'-0"

REF. NORTH

LEGEND
= EXIST'G WALL TO BE REMOVED
= EXIST'G WALL TO REMAIN
(N) NEW
(R) REMOVE
(E) EXISTING

9

29359

P.L.B.&CO.
PAUL L. BOSMAN & CO
Architecture/Interior Design
800 Oak Grove Avenue Menlo Park, CA 94025 415/326-4550

Pizza Time Theatre Inc.
1213 Innsbruck Dr.
Sunnyvale, Ca. 94086

PIZZA TIME THEATRE

NOTICE TO ALL PERSONS RECEIVING THIS DRAWING CONFIDENTIAL: Reproduction forbidden without the specific written permission of Pizza Time Theatre Inc. of Sunnyvale, California. This drawing is only conditionally issued, and neither receipt nor possession thereof confers or transfers any right in, or license to use, the subject matter of the drawing or any design or technical information shown thereon, nor any right to reproduce this drawing or any part thereof, except for manufacture by vendors for Pizza Time Theatre Inc. and for manufacture under the corporation's written license. no right to reproduce this drawing is granted or the subject matter thereof unless by written agreement with or written permission from the corporation.

Date	Issued for
4.6.81	OWNER REVIEW
4.6.81	GOV'TAL REVIEW

Sheet No. 2
Of 6
File 8103.1

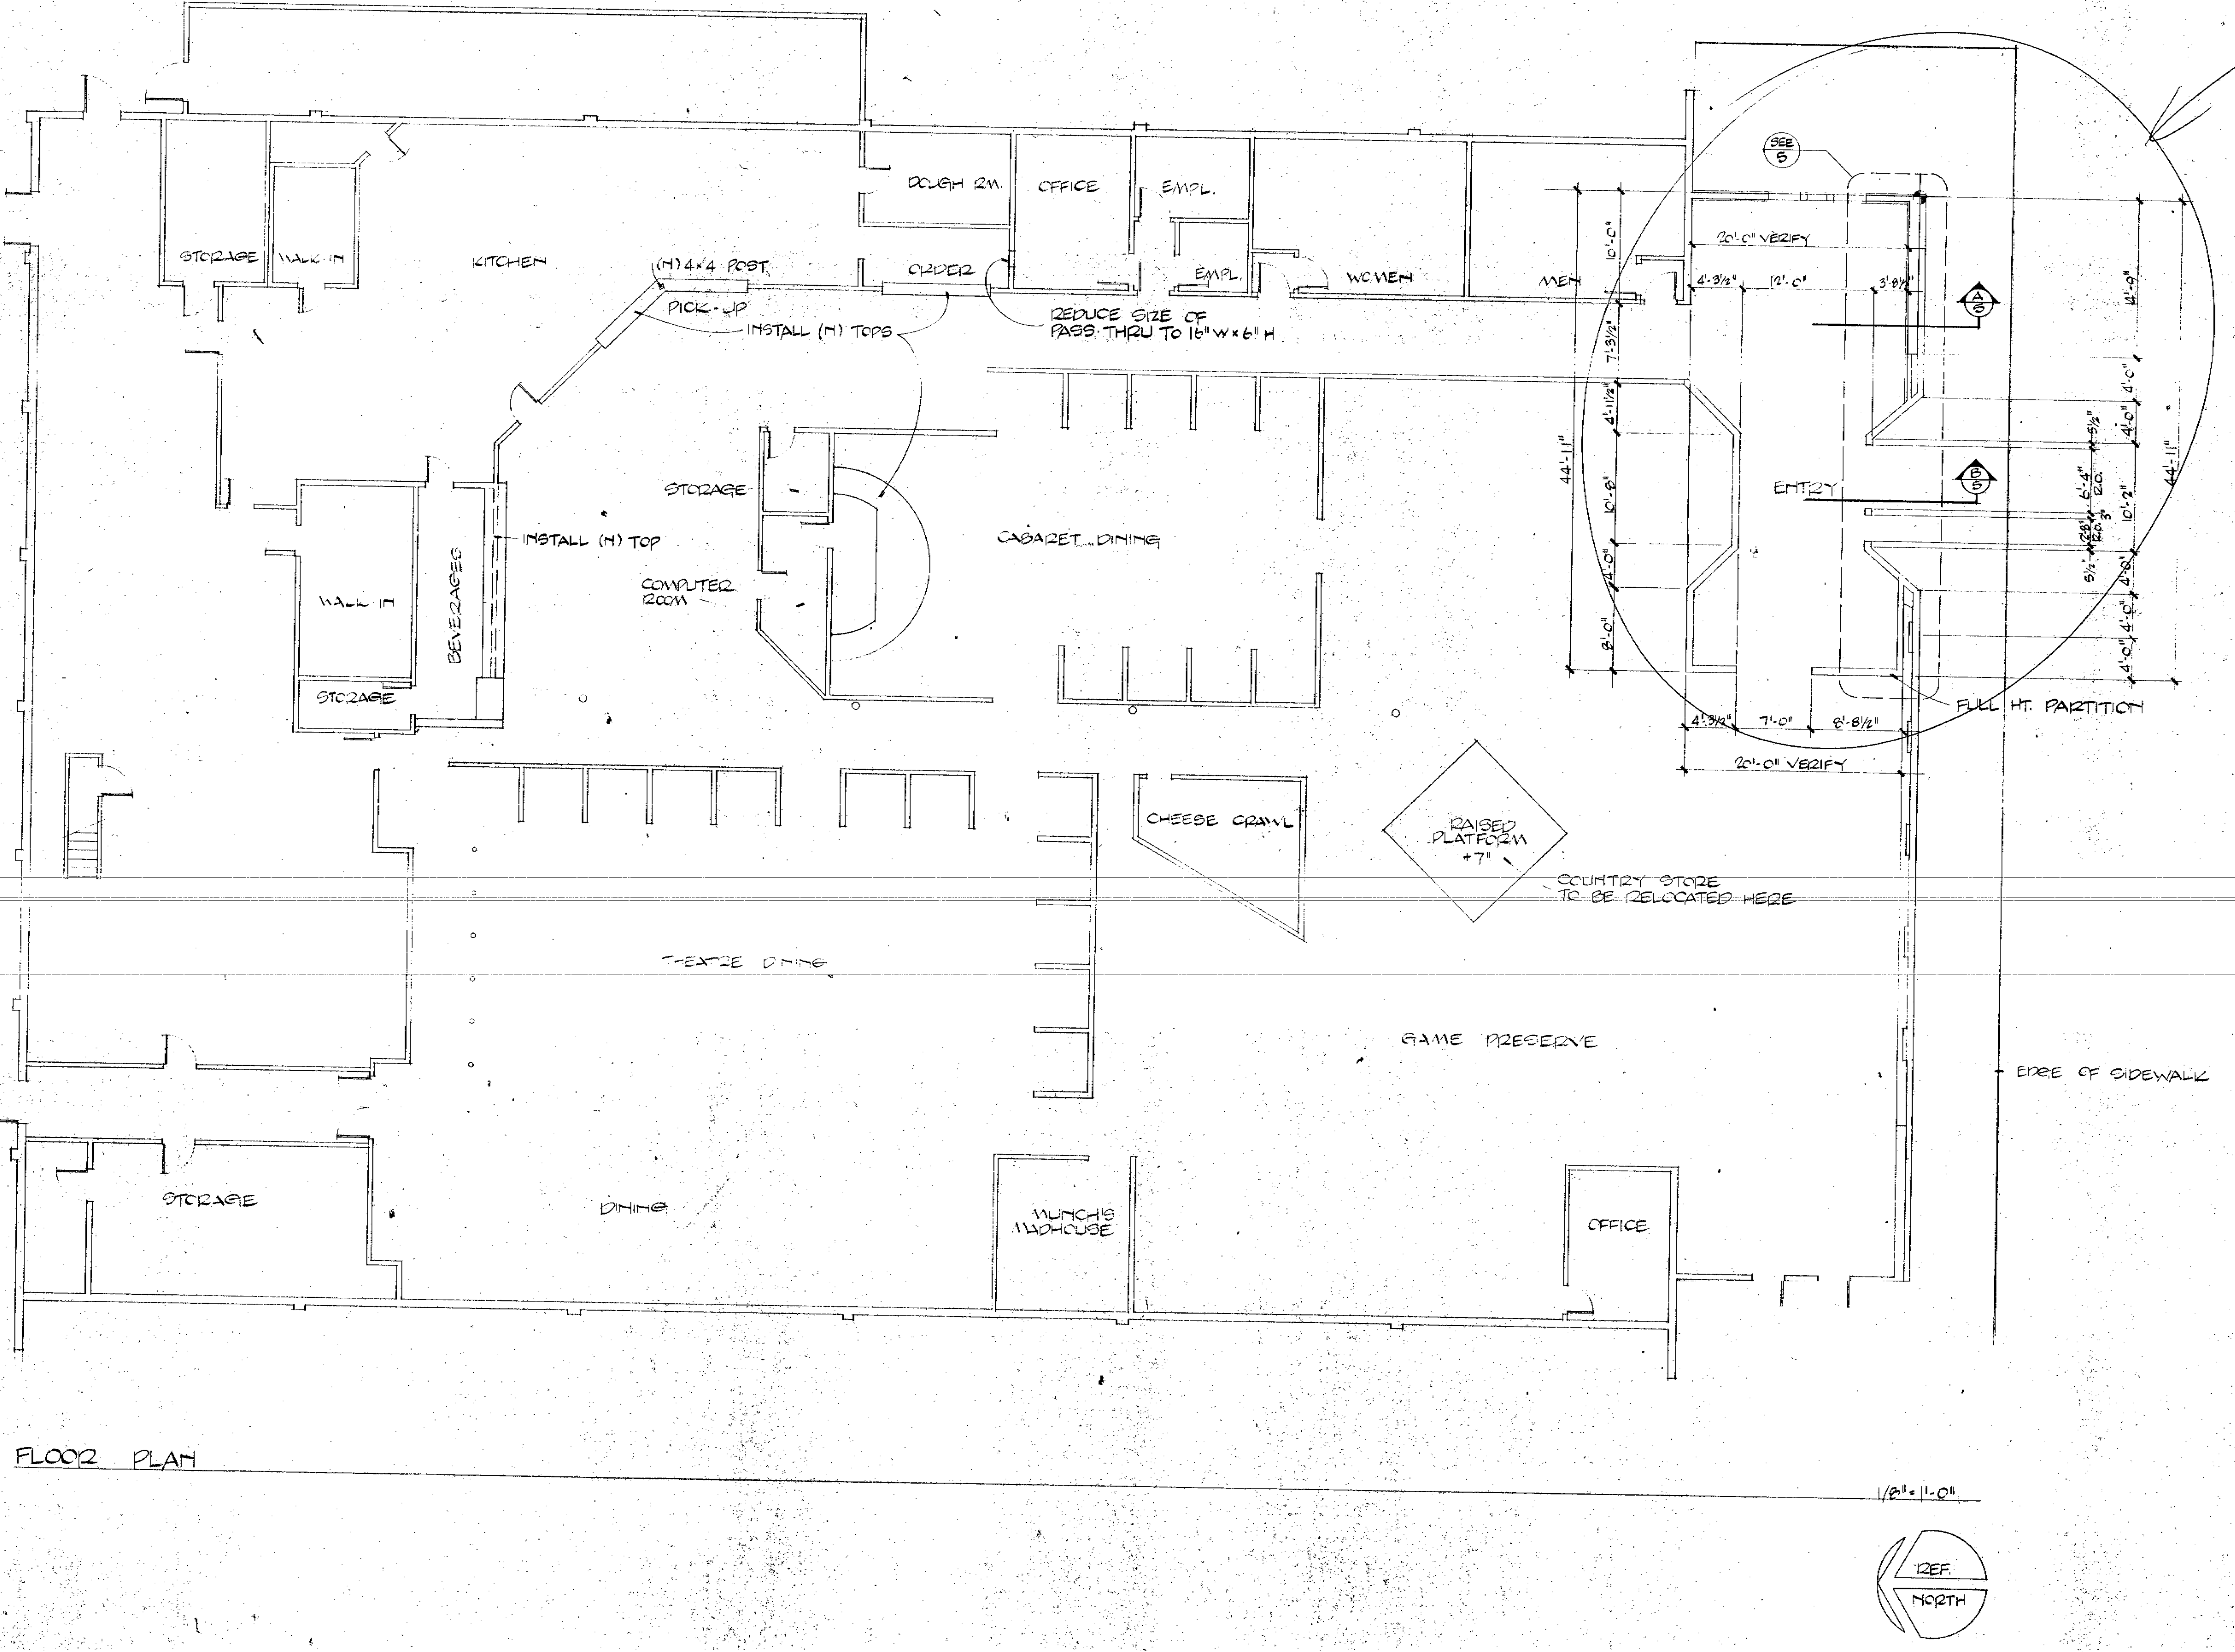

FLOOR PLAN

Entry change only

10

29859

Date	Issued for:
4-6-81	OWNER REVIEW
4-6-81	GOV'TAL REVIEW

d.

NOTICE TO ALL PERSONS RECEIVING THIS DRAWING CONFIDENTIAL: Reproduction forbidden without the specific written permission of Pizza Time Theatre Inc. of Sunnyvale, California. This drawing is only conditionally issued, and neither receipt nor possession thereof confers or transfers any right in, or license to use, the subject matter of the drawing or any design or technical information shown thereon, nor any right to reproduce this drawing or any part thereof except for manufacture by vendors for Pizza Time Theatre Inc. and for manufacture under the corporation's written license; no right to reproduce this drawing is granted or the subject matter thereof unless by written agreement with or written permission from the corporation.

Pizza Time Theatre Inc.
1213 Innsbruck Dr.
Sunnyvale, Ca. 94086

C-7824

P.L.B.&CO.
PAUL L. BOSMAN & CO. Architecture/Interior Design
800 Oak Grove Avenue Menlo Park, CA 94025 415/326-4550

Sheet No. 3
Of 6

File 8103-1

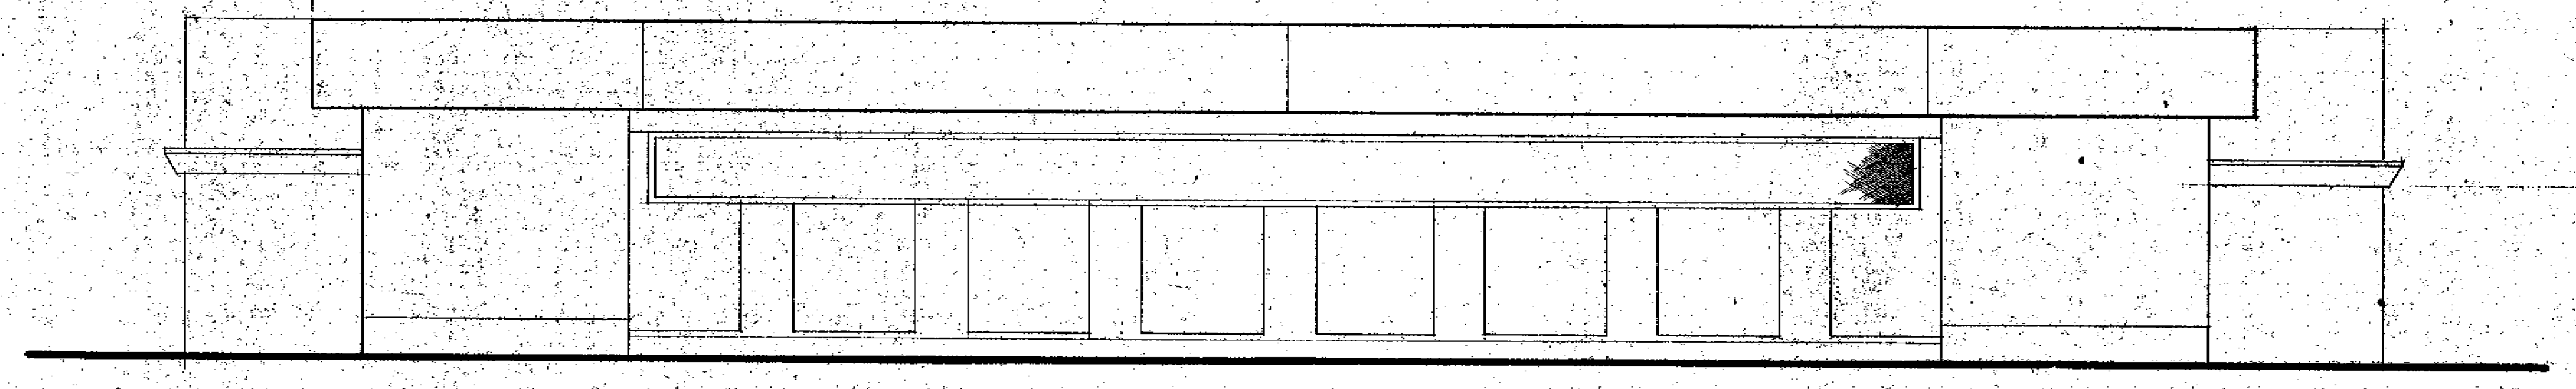

KOOSER ROAD ELEVATION AS BUILT 1/8" = 1'-0"

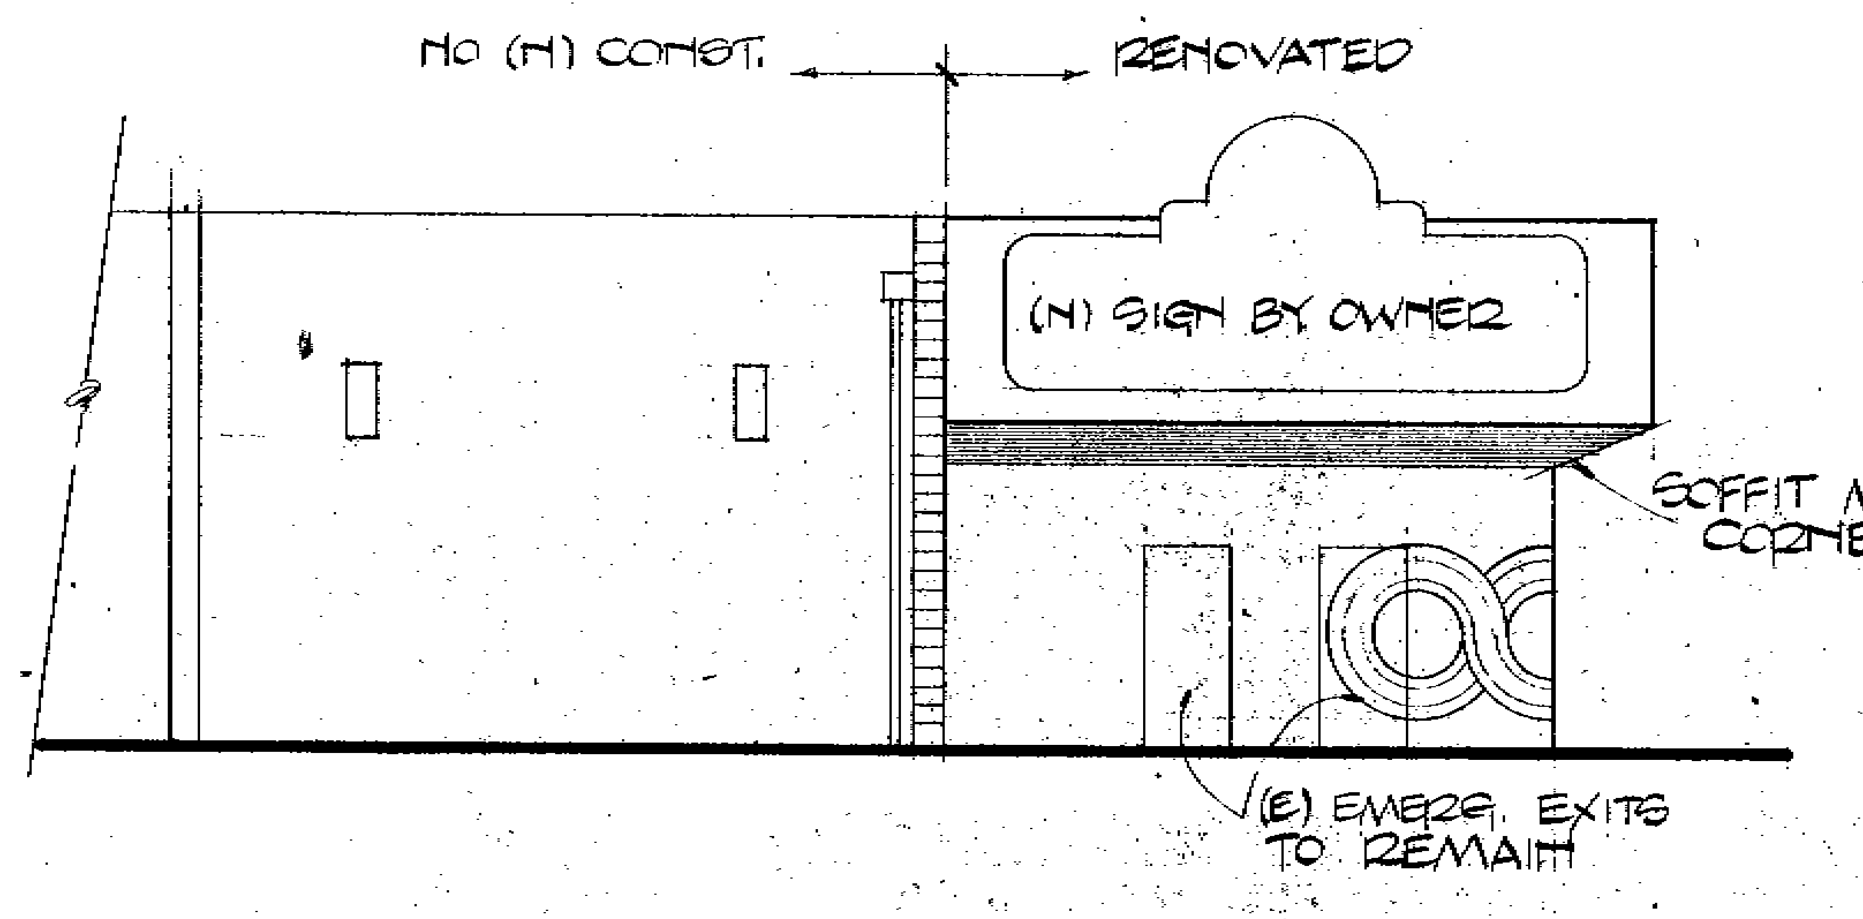

WEST ELEVATION 1/8" = 1'-0"

EAST SIDE SIM - NO SIGN.
ENTIRE EAST SIDE TO BE
REPAINTED.

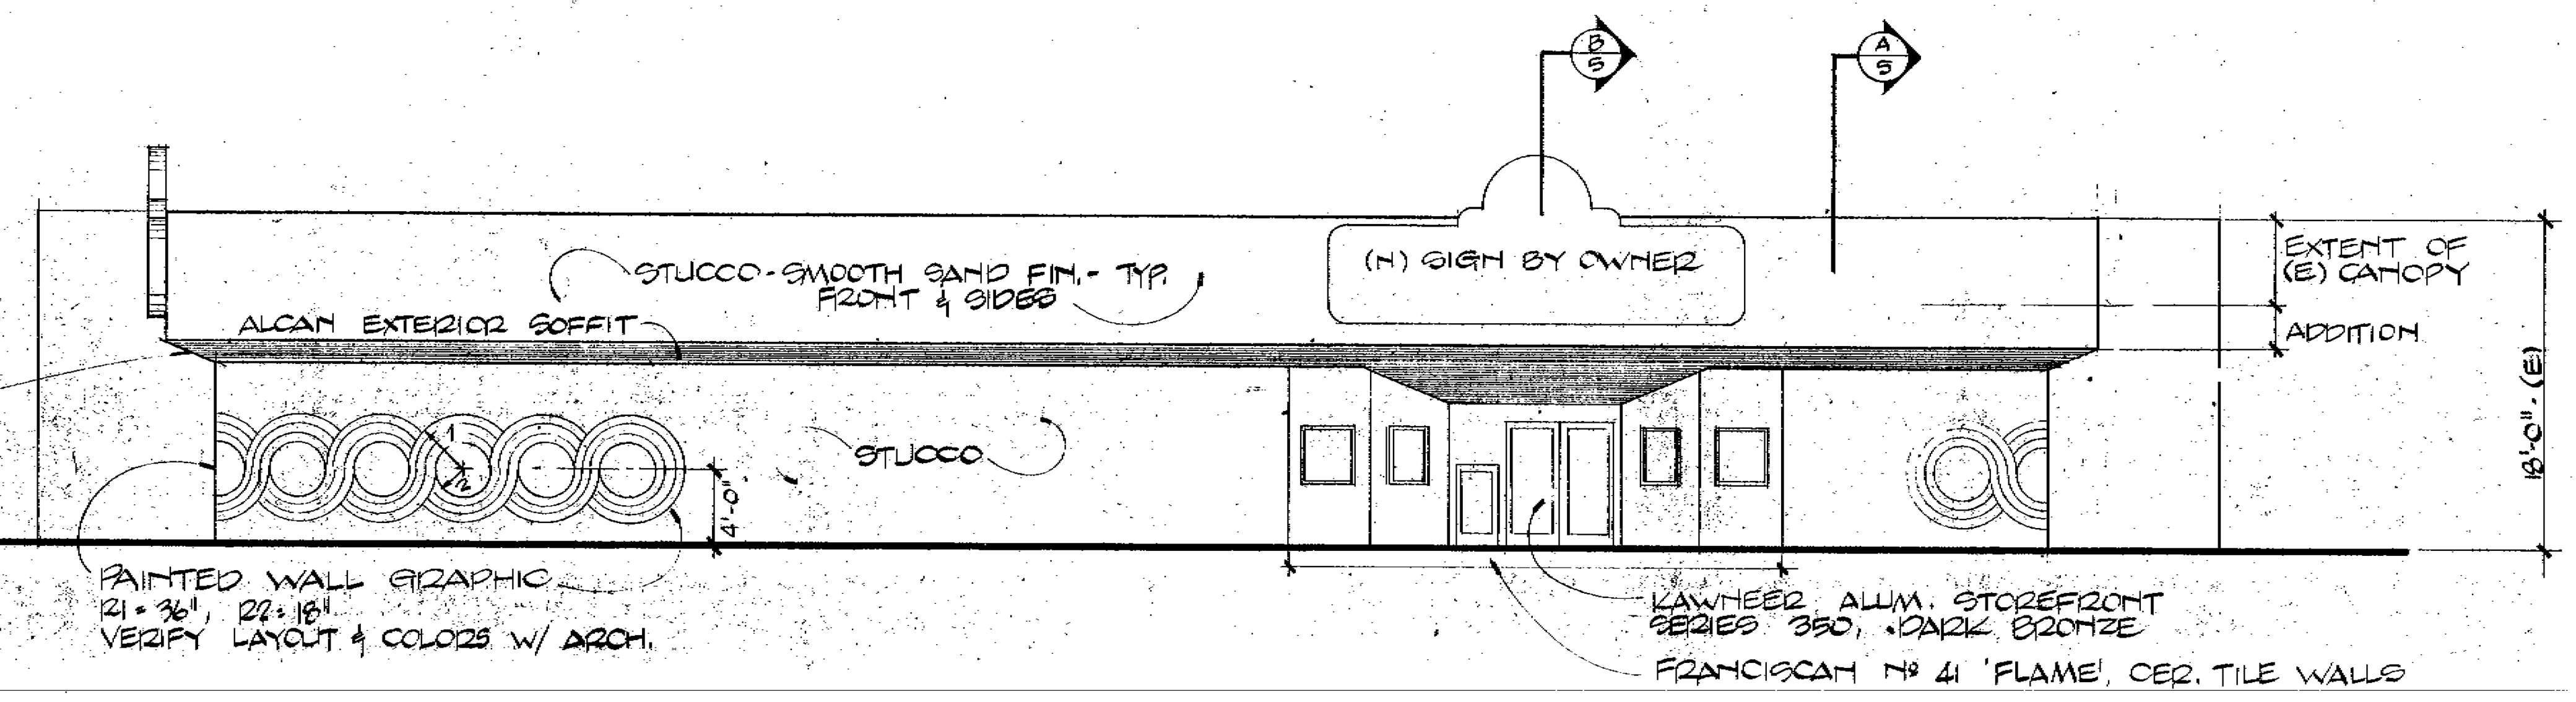
B
5
A
5
STUCCO - SMOOTH SAND FIN. - TYP. FRONT & SIDES
(N) SIGN BY OWNER
ALCAN EXTERIOR SOFFIT
EXTENT OF (E) CANOPY
ADDITION
18'-0". (E)
STUCCO
1
2
4'-0"
PAINTED WALL GRAPHIC
R1 = 36", R2 = 18"
VERIFY LAYOUT & COLORS W/ ARCH.
KAWNEER ALUM. STOREFRONT SERIES 350, DARK BRONZE
FRANCISCAN No 41 'FLAME', CER. TILE WALLS

KOOSER ROAD ELEVATION 1/8" = 1'-0"

Date	Issued for:
4.6.81	OWNER REVIEW
4.6.81	GOV'TAL REVIEW

d.

Pizza Time Theatre Inc.
1213 Innsbruck Dr.
Sunnyvale, Ca. 94086

PIZZA TIME THEATRE
©1980 PIZZA TIME THEATRE INC.

NOTICE TO ALL PERSONS RECEIVING THIS DRAWING
CONFIDENTIAL: Reproduction forbidden without the specific written permission of Pizza Time Theatre, Inc. of Sunnyvale, California. This drawing is only conditionally issued, and neither receipt nor possession thereof confers or transfers any right in, or license to use, the subject matter of the drawing or any design or technical information shown thereon, nor any right to reproduce this drawing or any part thereof, except for manufacture by vendors for Pizza Time Theatre Inc. and for manufacture under the corporation's written license, no right to reproduce this drawing is granted or the subject matter thereof unless by written agreement with or written permission from the corporation.

P.L.B.&CO.
PAUL L. BOSMAN & CO. Architecture/Interior Design
800 Oak Grove Avenue Menlo Park, CA 94025 415/326-4550

C-7284

Sheet No. 4
Of 6
File 8103-1

11

29359

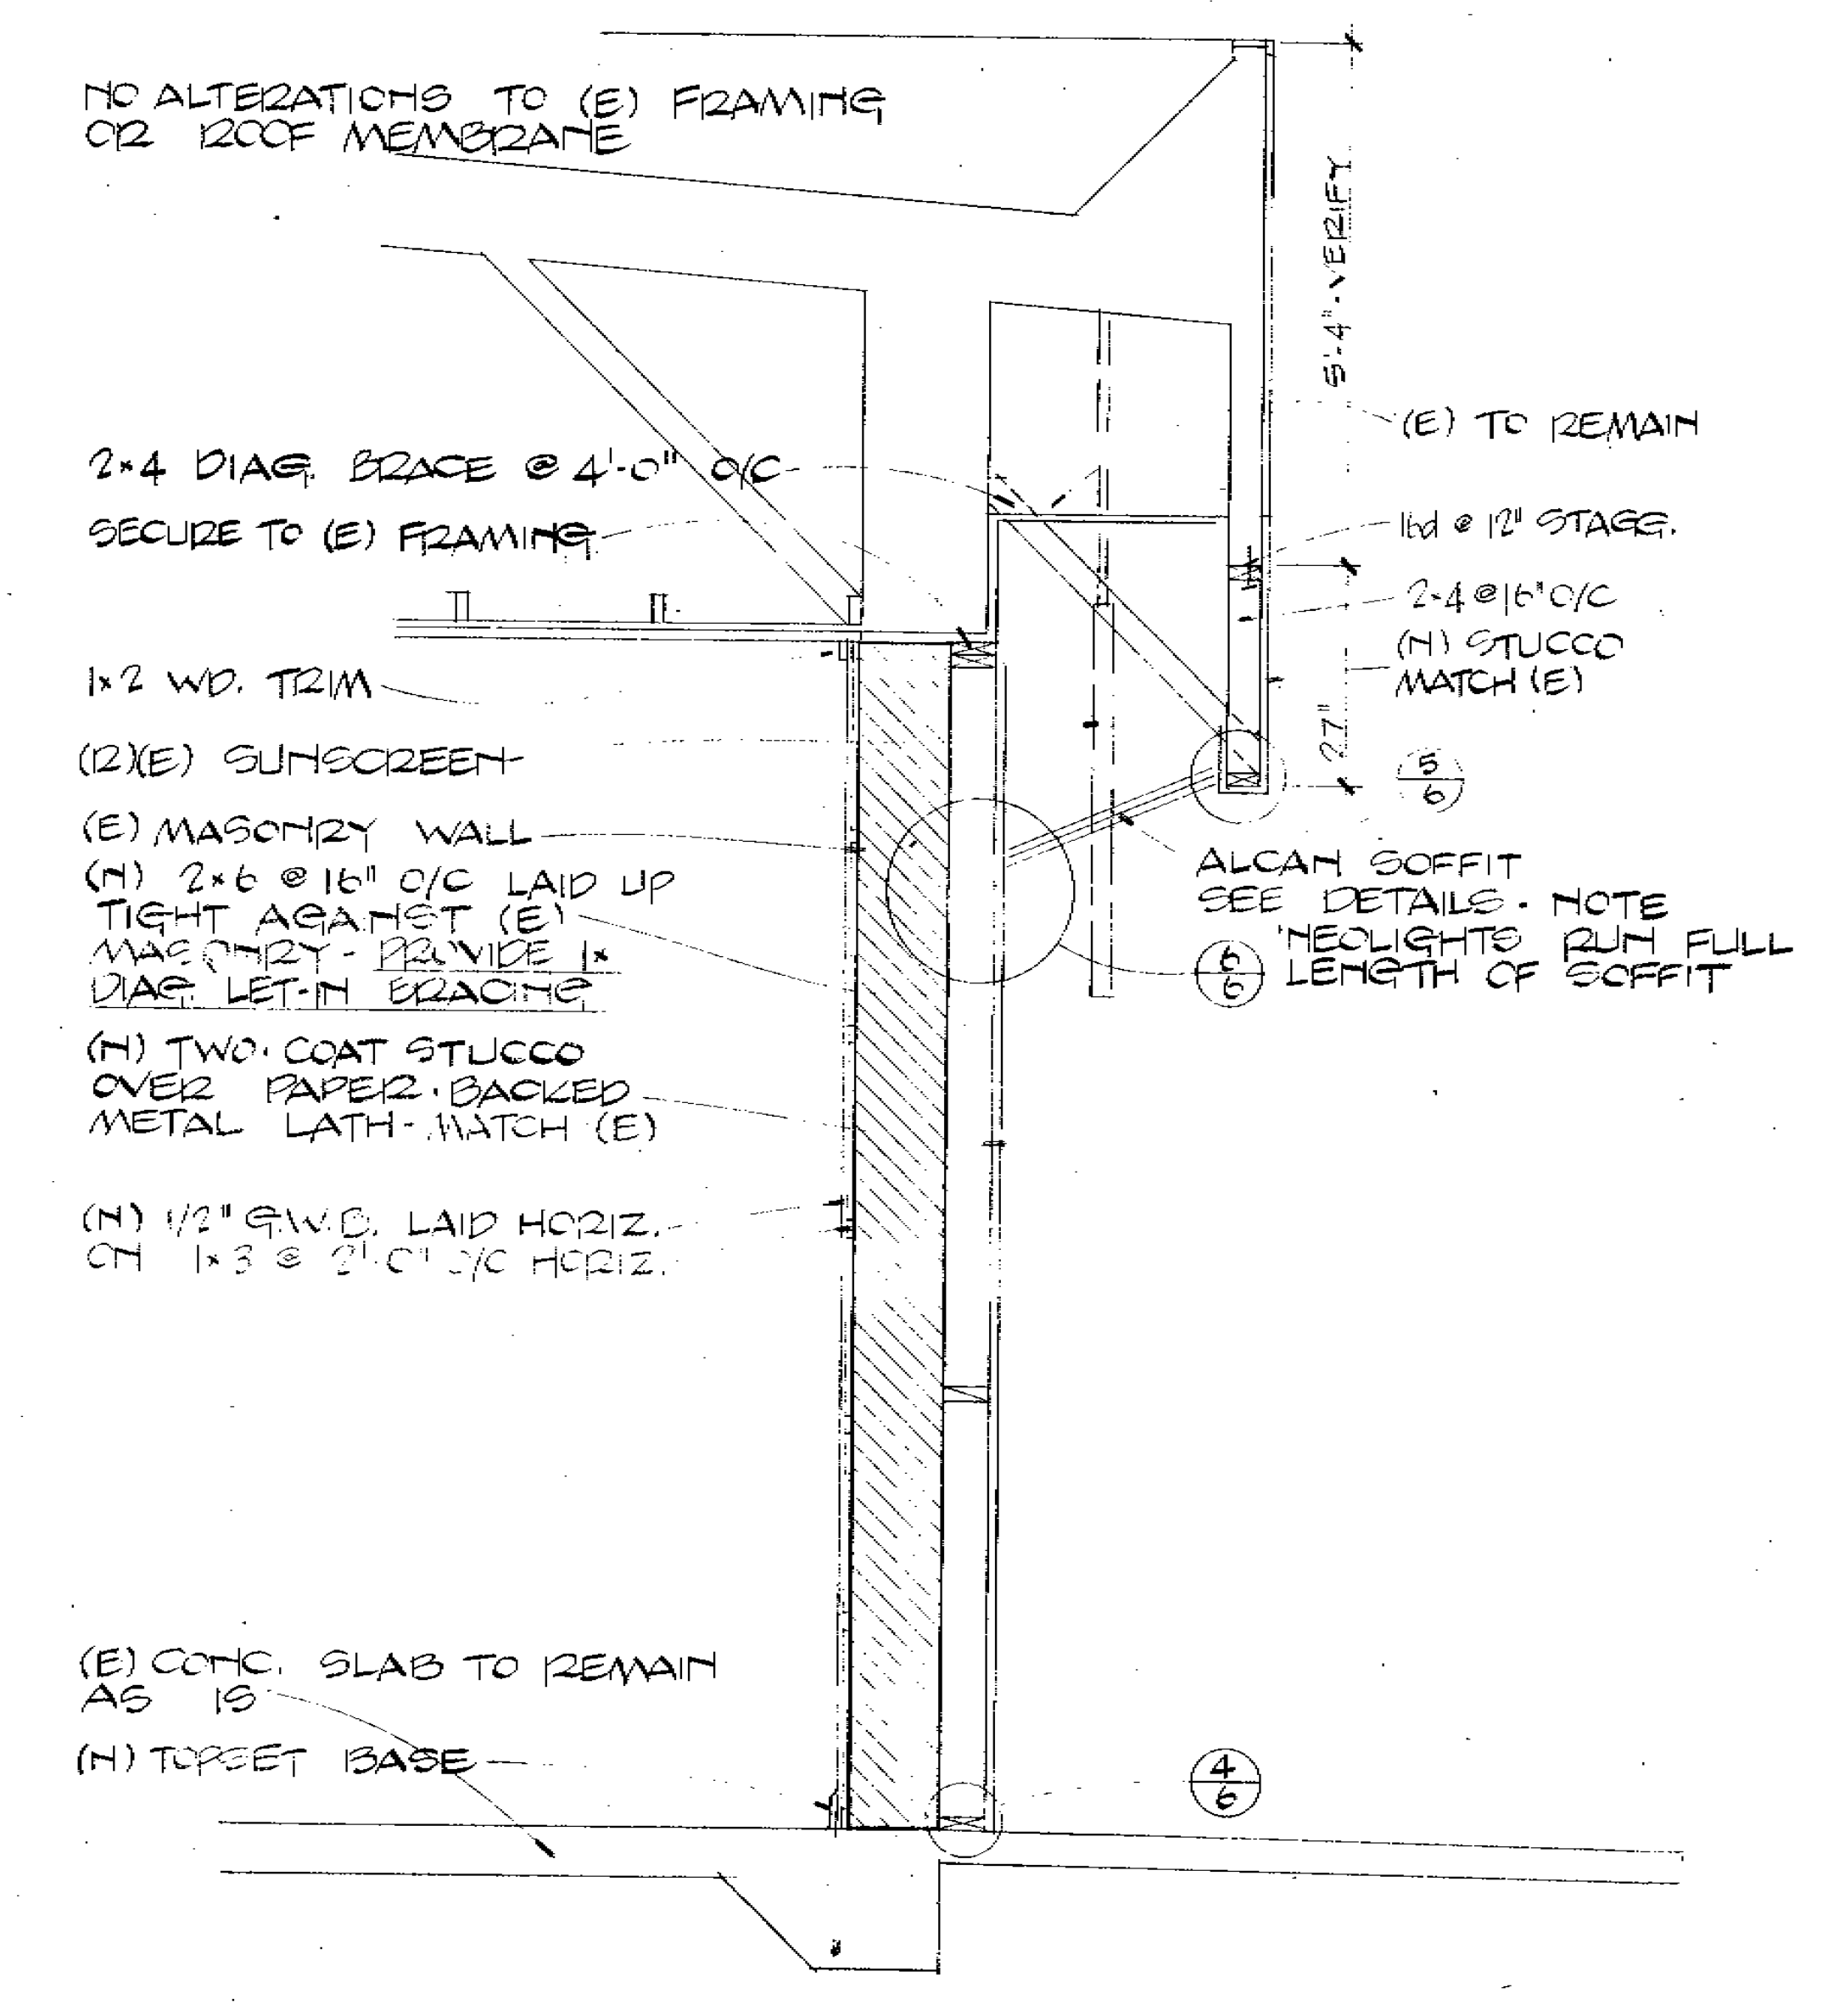
NO ALTERATIONS TO (E) FRAMING OR ROOF MEMBRANE
5'-4" VERIFY
(E) TO REMAIN
2×4 DIAG. BRACE @ 4'-0" O/C
SECURE TO (E) FRAMING
16d @ 12" STAGG.
2-4 @ 16" O/C
(N) STUCCO MATCH (E)
27"
5/6
1×2 WD. TRIM
(R)(E) SUNSCREEN
(E) MASONRY WALL
(N) 2×6 @ 16" O/C LAID UP TIGHT AGAINST (E) MASONRY - PROVIDE 1× DIAG. LET-IN BRACING
ALCAN SOFFIT SEE DETAILS - NOTE 'NEOLIGHTS' RUN FULL LENGTH OF SOFFIT
6/6
(N) TWO-COAT STUCCO OVER PAPER-BACKED METAL LATH - MATCH (E)
(N) 1/2" G.W.B. LAID HORIZ. ON 1×3 @ 2'-0" O/C HORIZ.
(E) CONC. SLAB TO REMAIN AS IS
(N) TOPSET BASE
4/6

SECTION A 1/2" = 1'-0"

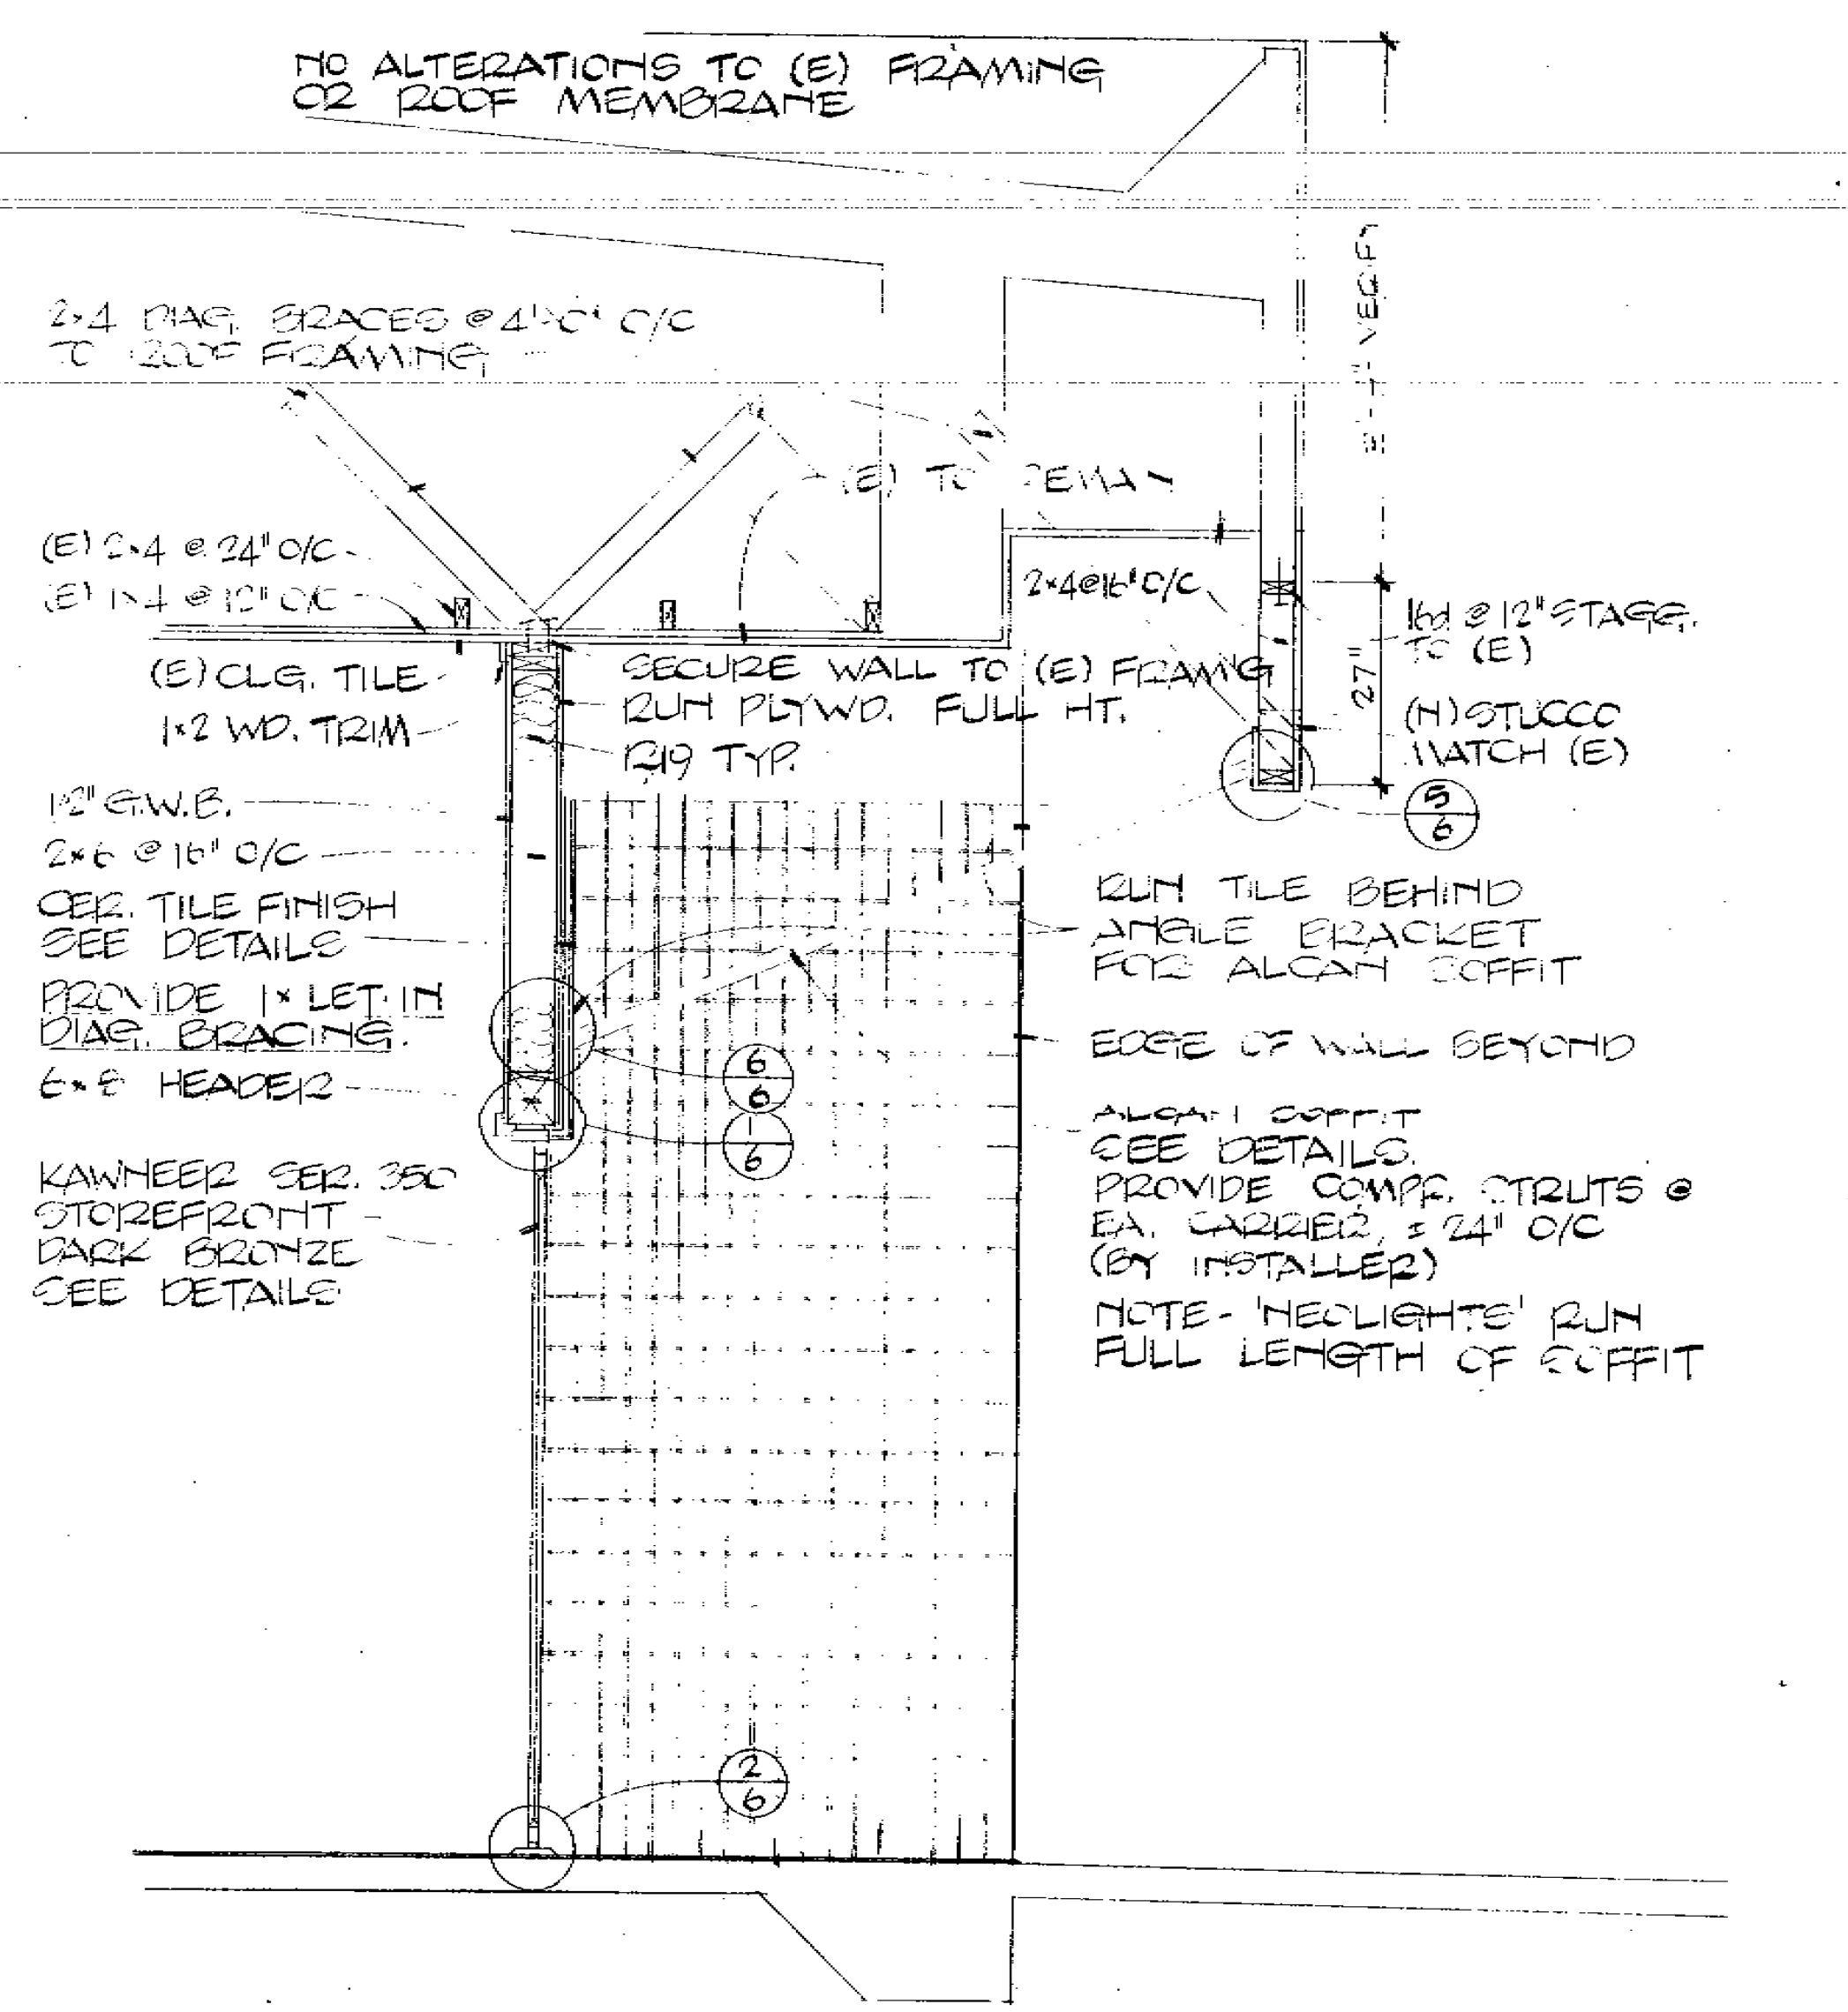
NO ALTERATIONS TO (E) FRAMING OR ROOF MEMBRANE
2×4 DIAG. BRACES @ 4'-0" O/C TO ROOF FRAMING
(E) TO REMAIN
(E) 2×4 @ 24" O/C
(E) 1×4 @ 12" O/C
2×4 @ 16" O/C
16d @ 12" STAGG. TO (E)
27"
(N) STUCCO MATCH (E)
5/6
(E) CLG. TILE
1×2 WD. TRIM
SECURE WALL TO (E) FRAMG. RUN PLYWD. FULL HT.
R19 TYP.
1/2" G.W.B.
2×6 @ 16" O/C
CER. TILE FINISH SEE DETAILS
PROVIDE 1× LET-IN DIAG. BRACING.
6×8 HEADER
6/6
1/6
KAWNEER SER. 350 STOREFRONT - DARK BRONZE SEE DETAILS
RUN TILE BEHIND ANGLE BRACKET FOR ALCAN SOFFIT
EDGE OF WALL BEYOND
ALCAN SOFFIT SEE DETAILS. PROVIDE COMPR. STRUTS @ EA. CARRIER, ± 24" O/C (BY INSTALLER)
NOTE - 'NEOLIGHTS' RUN FULL LENGTH OF SOFFIT
2/6

SECTION B 1/2" = 1'-0"

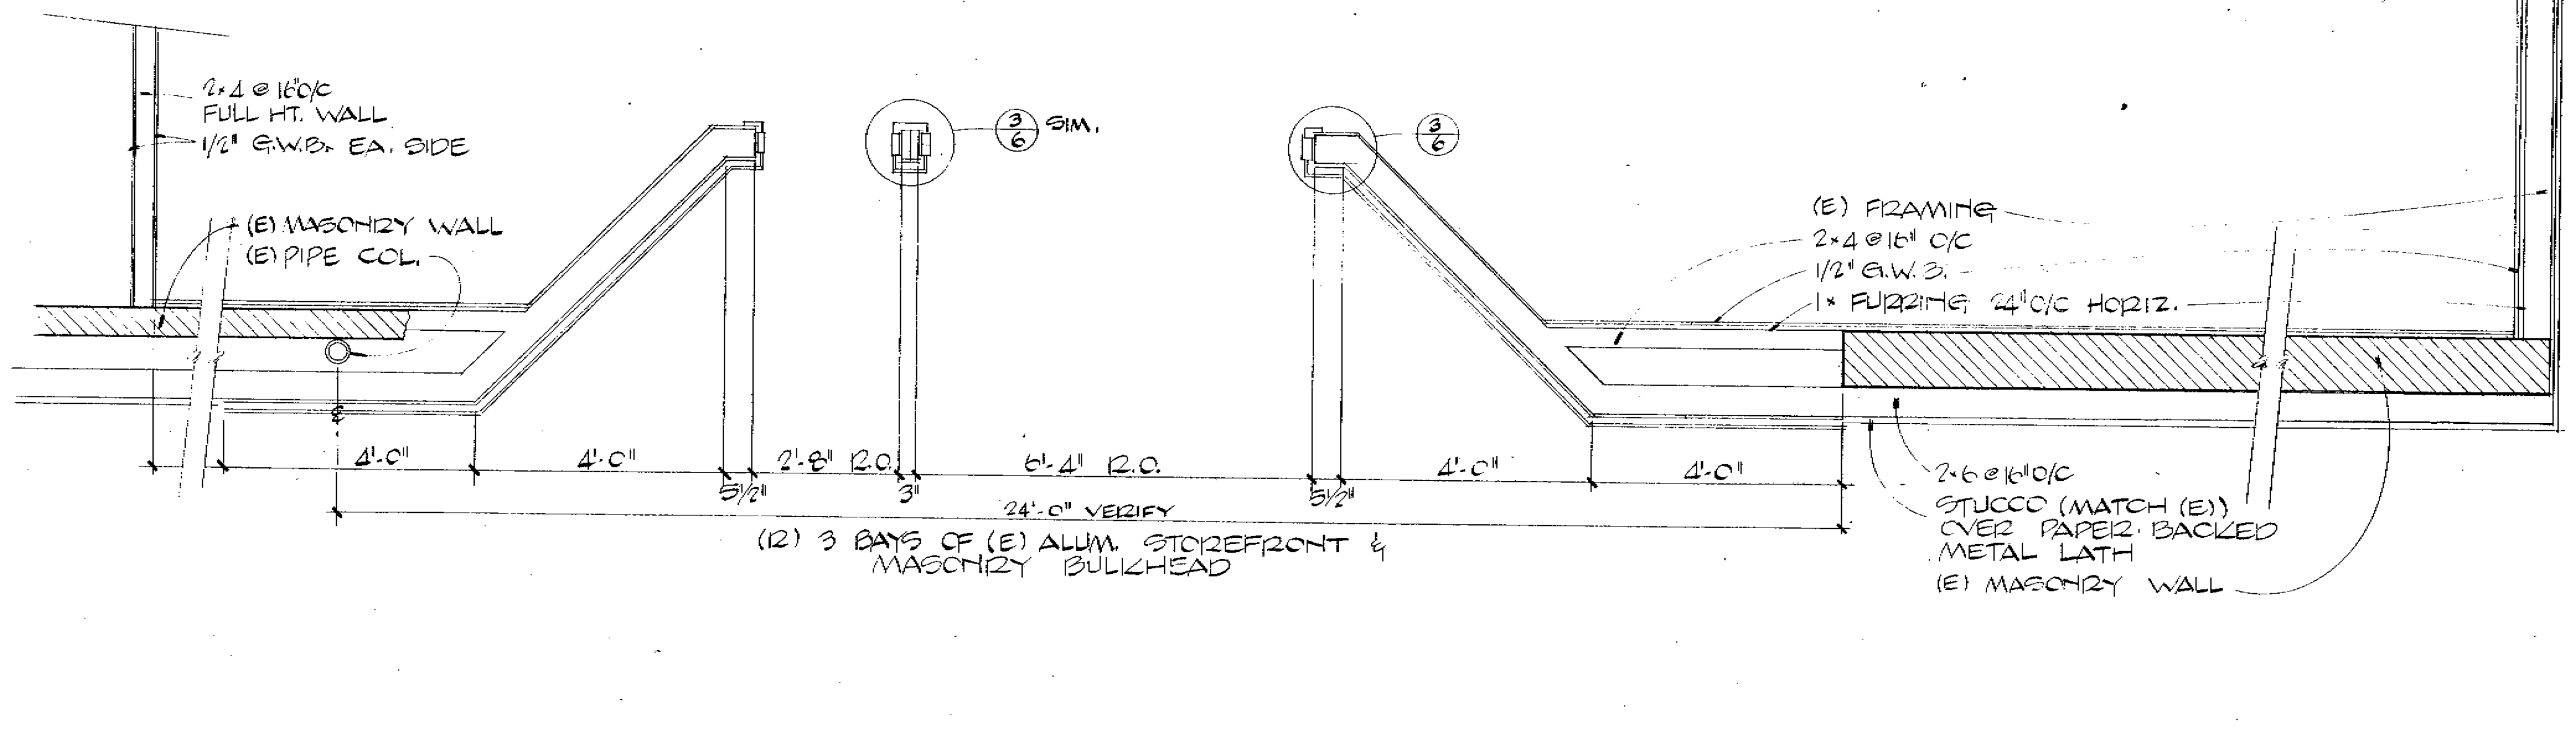

FLOOR PLAN 1/2" = 1'-0"

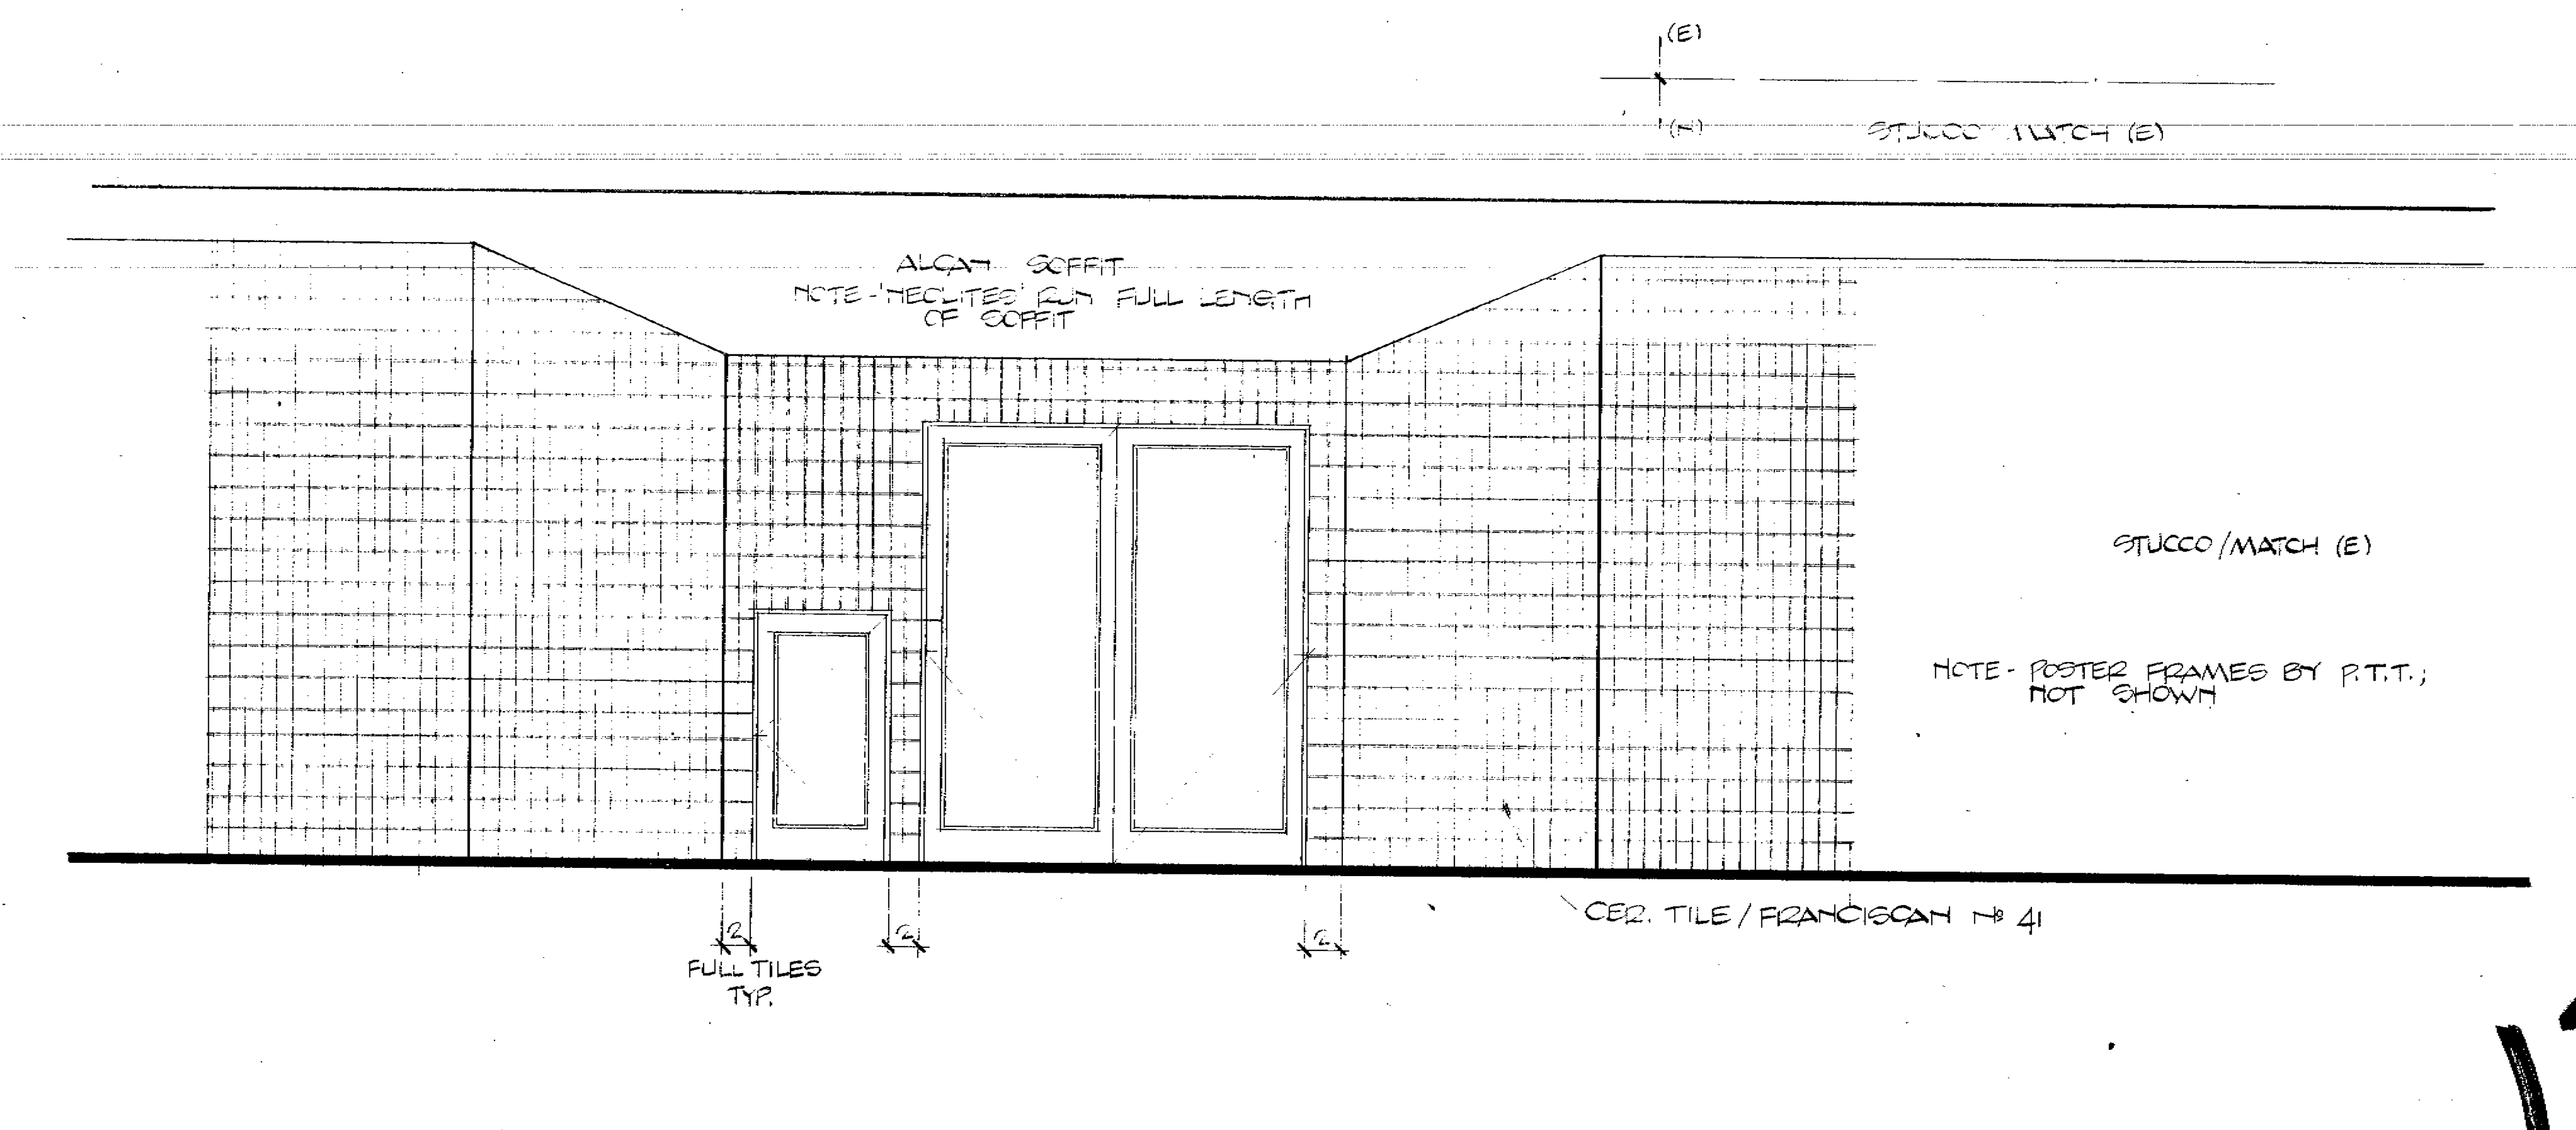
(E)
(N)
STUCCO MATCH (E)
ALCAN SOFFIT
NOTE - 'NEOLITES' RUN FULL LENGTH OF SOFFIT
STUCCO/MATCH (E)
NOTE - POSTER FRAMES BY P.T.T.; NOT SHOWN
2
2
2
FULL TILES TYP.
CER. TILE / FRANCISCAN № 41

ENTRY ELEVATION 1/2" = 1'-0"

29359

12

Date	Issued for:
4-6-81	OWNER REVIEW
4-6-81	ECVTAL REVIEW

d.

NOTICE TO ALL PERSONS RECEIVING THIS DRAWING CONFIDENTIAL Reproduction forbidden without the specific written permission of Pizza Time Theatre Inc. of Sunnyvale, California. This drawing is only conditionally issued, and neither receipt nor possession thereof confers or transfers any right in, or license to use, the subject matter of the drawing or any design or technical information shown thereon, nor any right to reproduce this drawing or any part thereof except for manufacture by vendors for Pizza Time Theatre Inc. and for manufacture under the corporation's written license, no right to reproduce this drawing is granted or the subject matter thereof unless by written agreement with or written permission from the corporation.

Pizza Time Theatre Inc.
1213 Innsbruck Dr.
Sunnyvale, Ca. 94086

PIZZA TIME THEATRE

© 1980 PIZZA TIME THEATRE INC

P.L.B.&CO.
PAUL L. BOSMAN & CO. Architecture/Interior Design
800 Oak Grove Avenue Menlo Park, CA 94025 415/326-4550

C-7234

Sheet No. 5
Of 6
File 8103-1

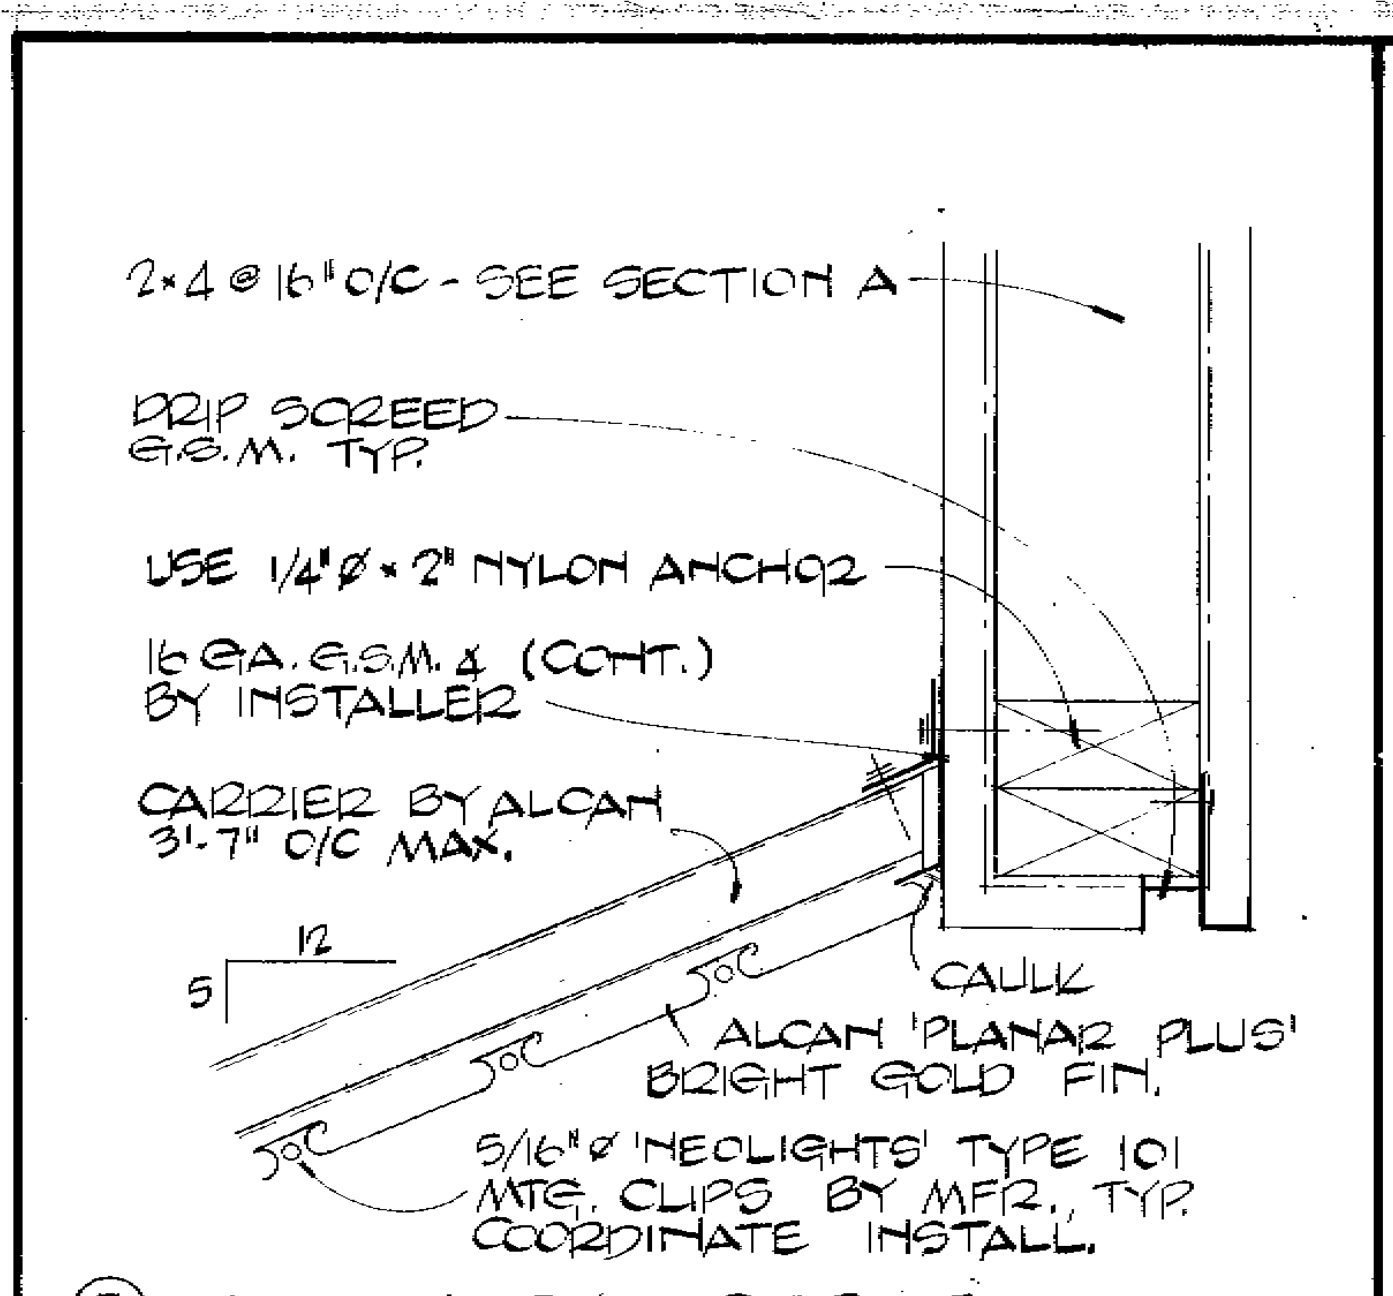
2×4 @ 16" O/C - SEE SECTION A
DRIP SCREED G.S.M. TYP.
USE 1/4"Ø × 2" NYLON ANCHOR
16 GA. G.S.M. ∠ (CONT.) BY INSTALLER
CARRIER BY ALCAN 3'-7" O/C MAX.
5
12
CAULK
ALCAN 'PLANAR PLUS' BRIGHT GOLD FIN.
5/16"Ø 'NEOLIGHTS' TYPE 101 MTG. CLIPS BY MFR., TYP. COORDINATE INSTALL.

⑤ ALCAN EXT. SOFFIT

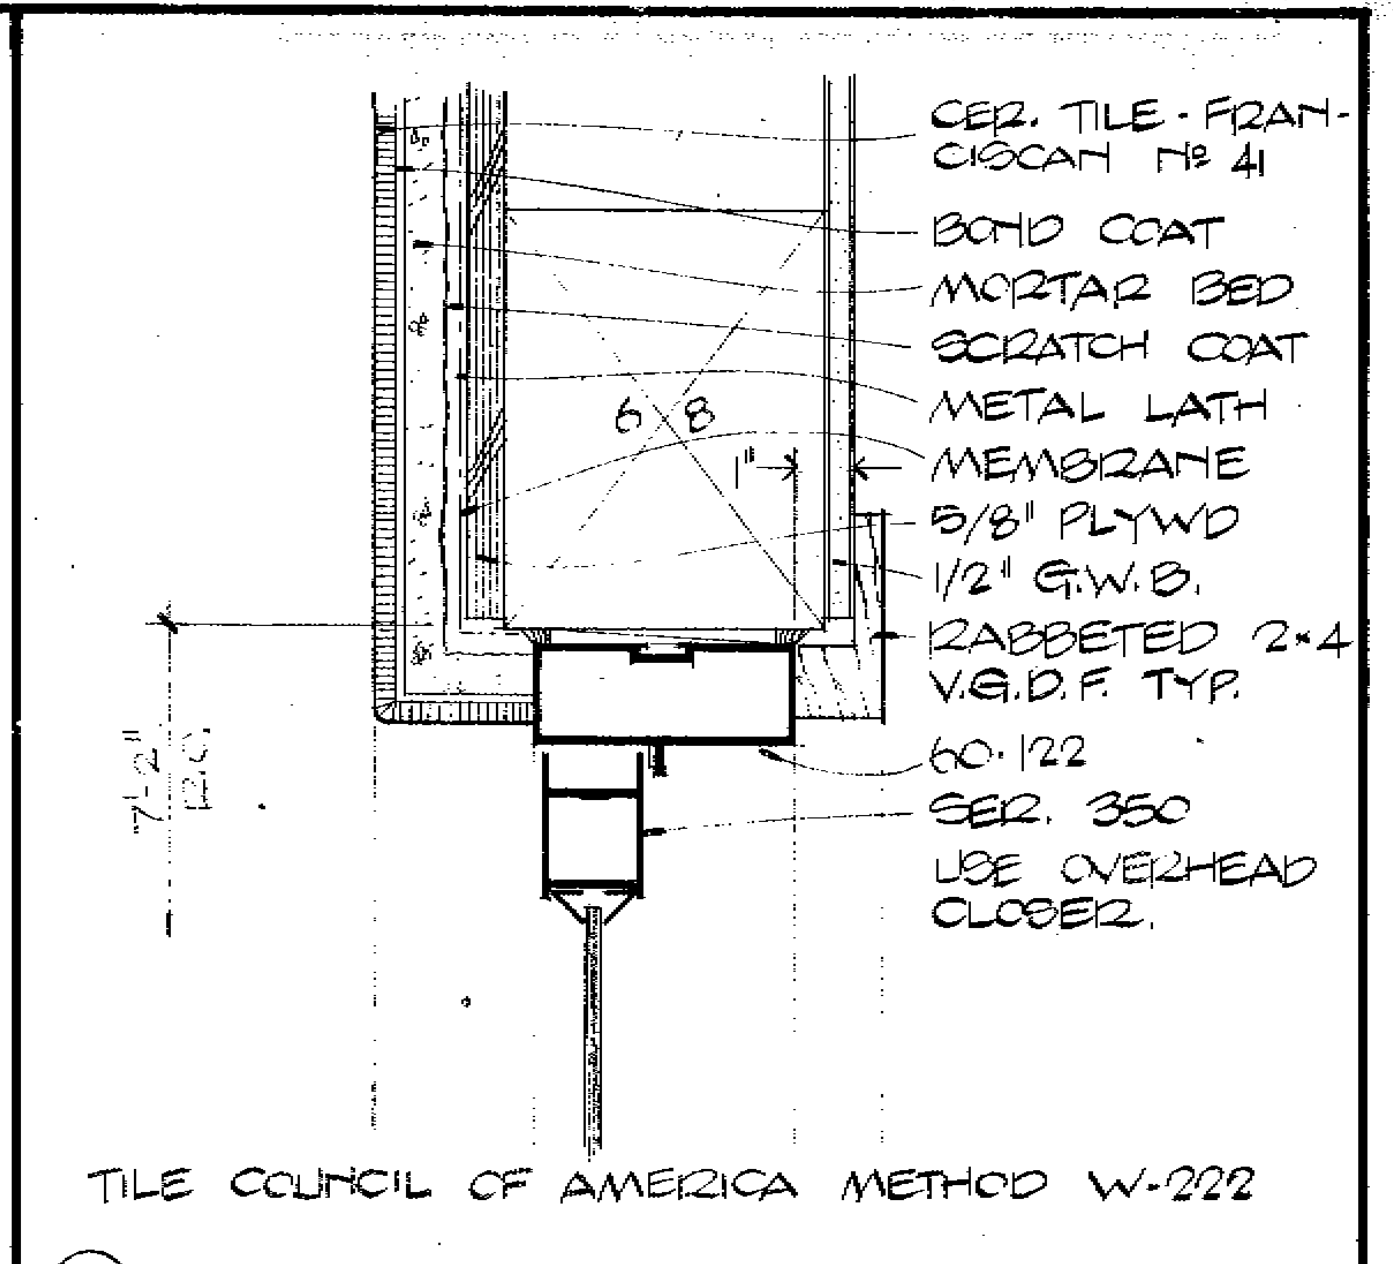

TILE COUNCIL OF AMERICA METHOD W-222

① HEAD

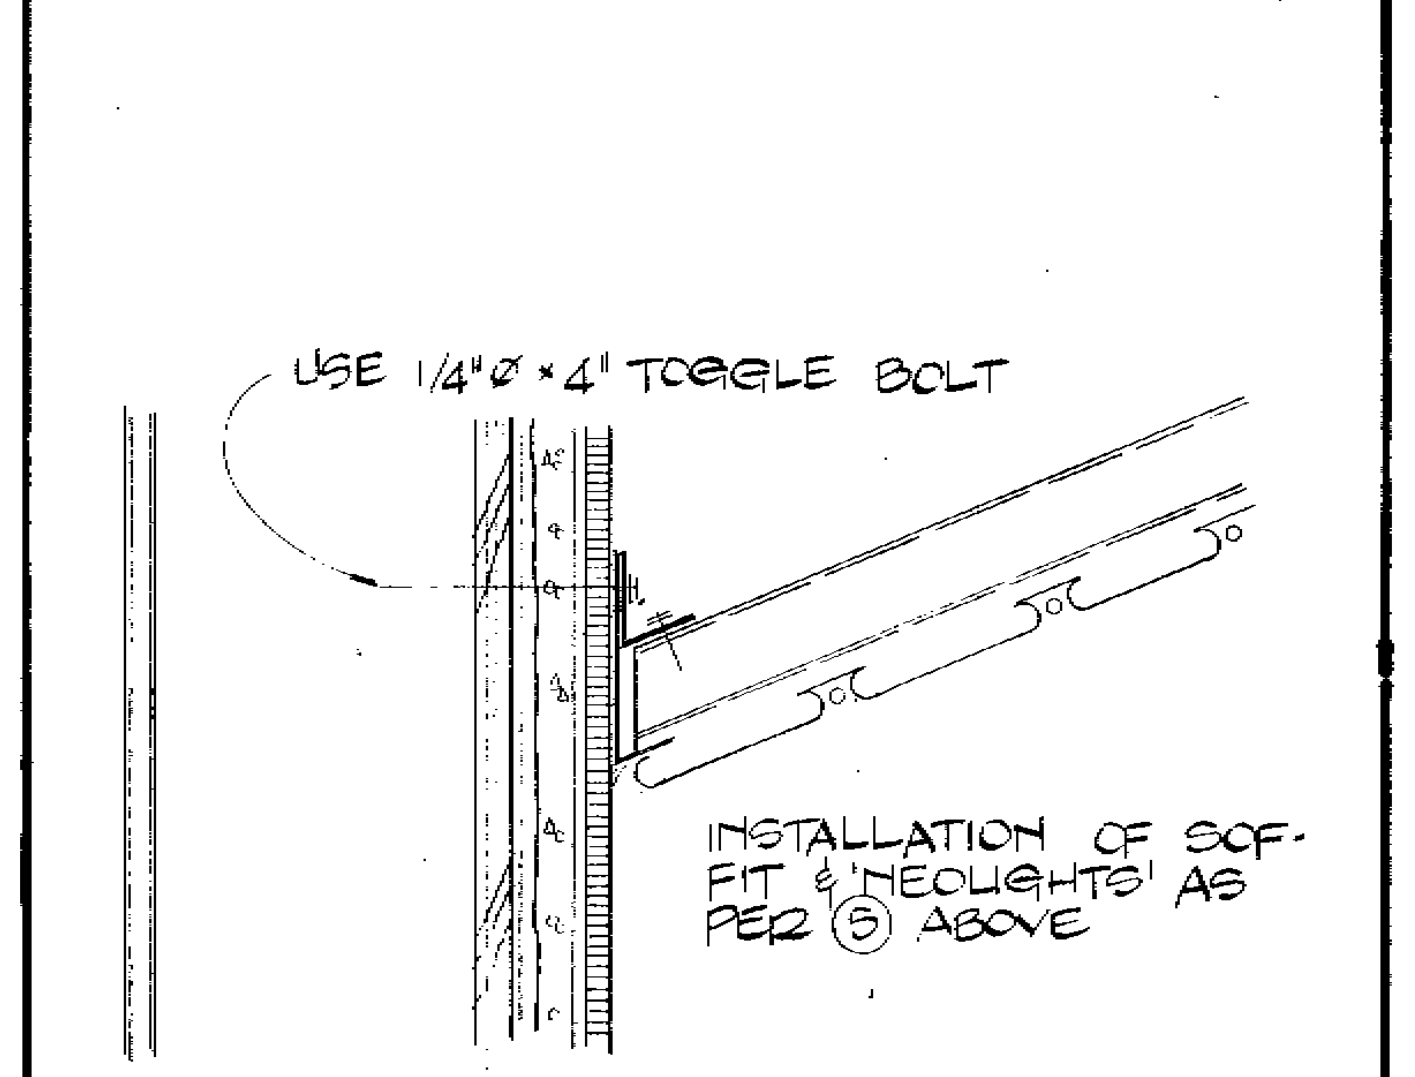
USE 1/4"Ø × 4" TOGGLE BOLT
INSTALLATION OF SOFFIT & 'NEOLIGHTS' AS PER ⑤ ABOVE

METHOD W-222 AS PER ①

⑥ ALCAN EXT. SOFFIT

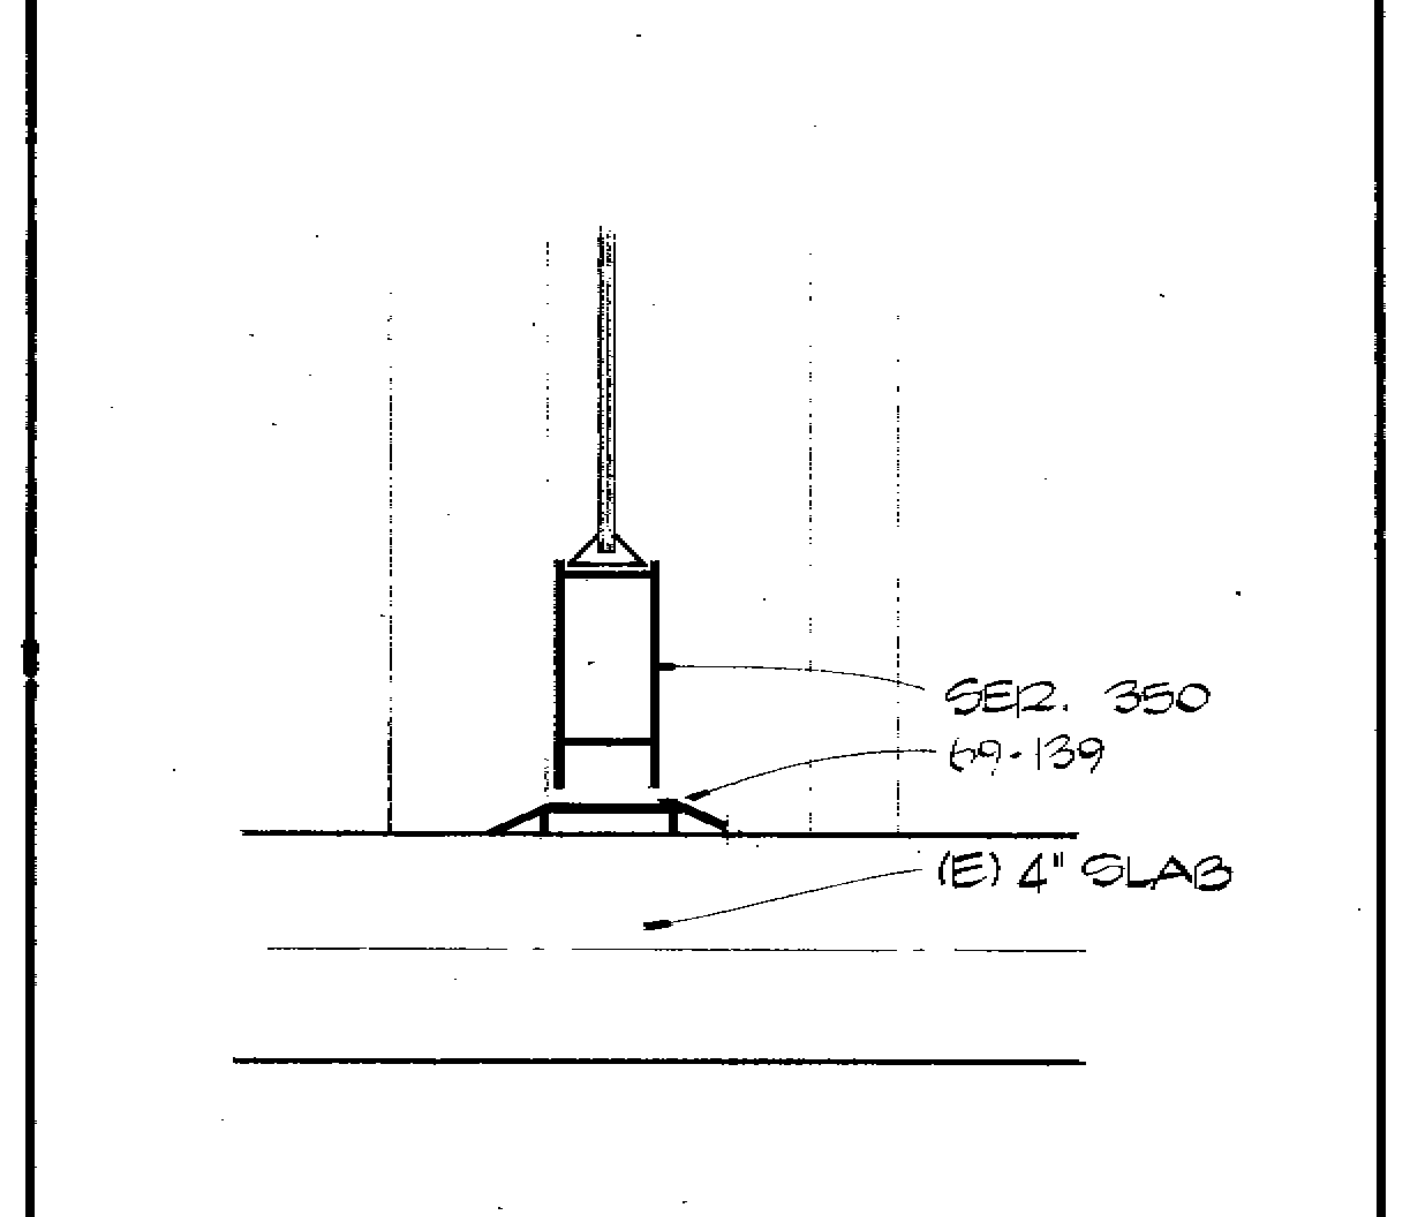

② THRESHOLD

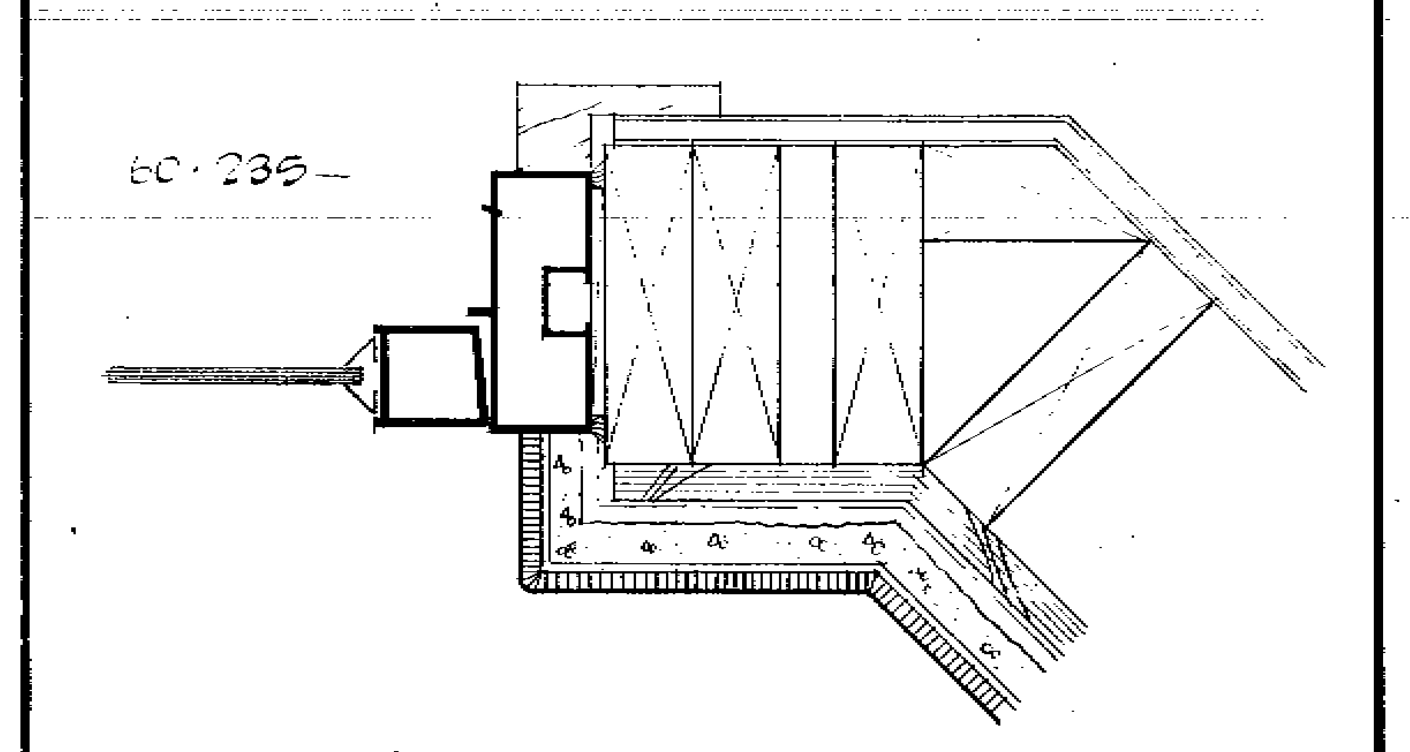

METHOD W-222; SEE ① ABOVE

③ JAMB OPP. SIM.

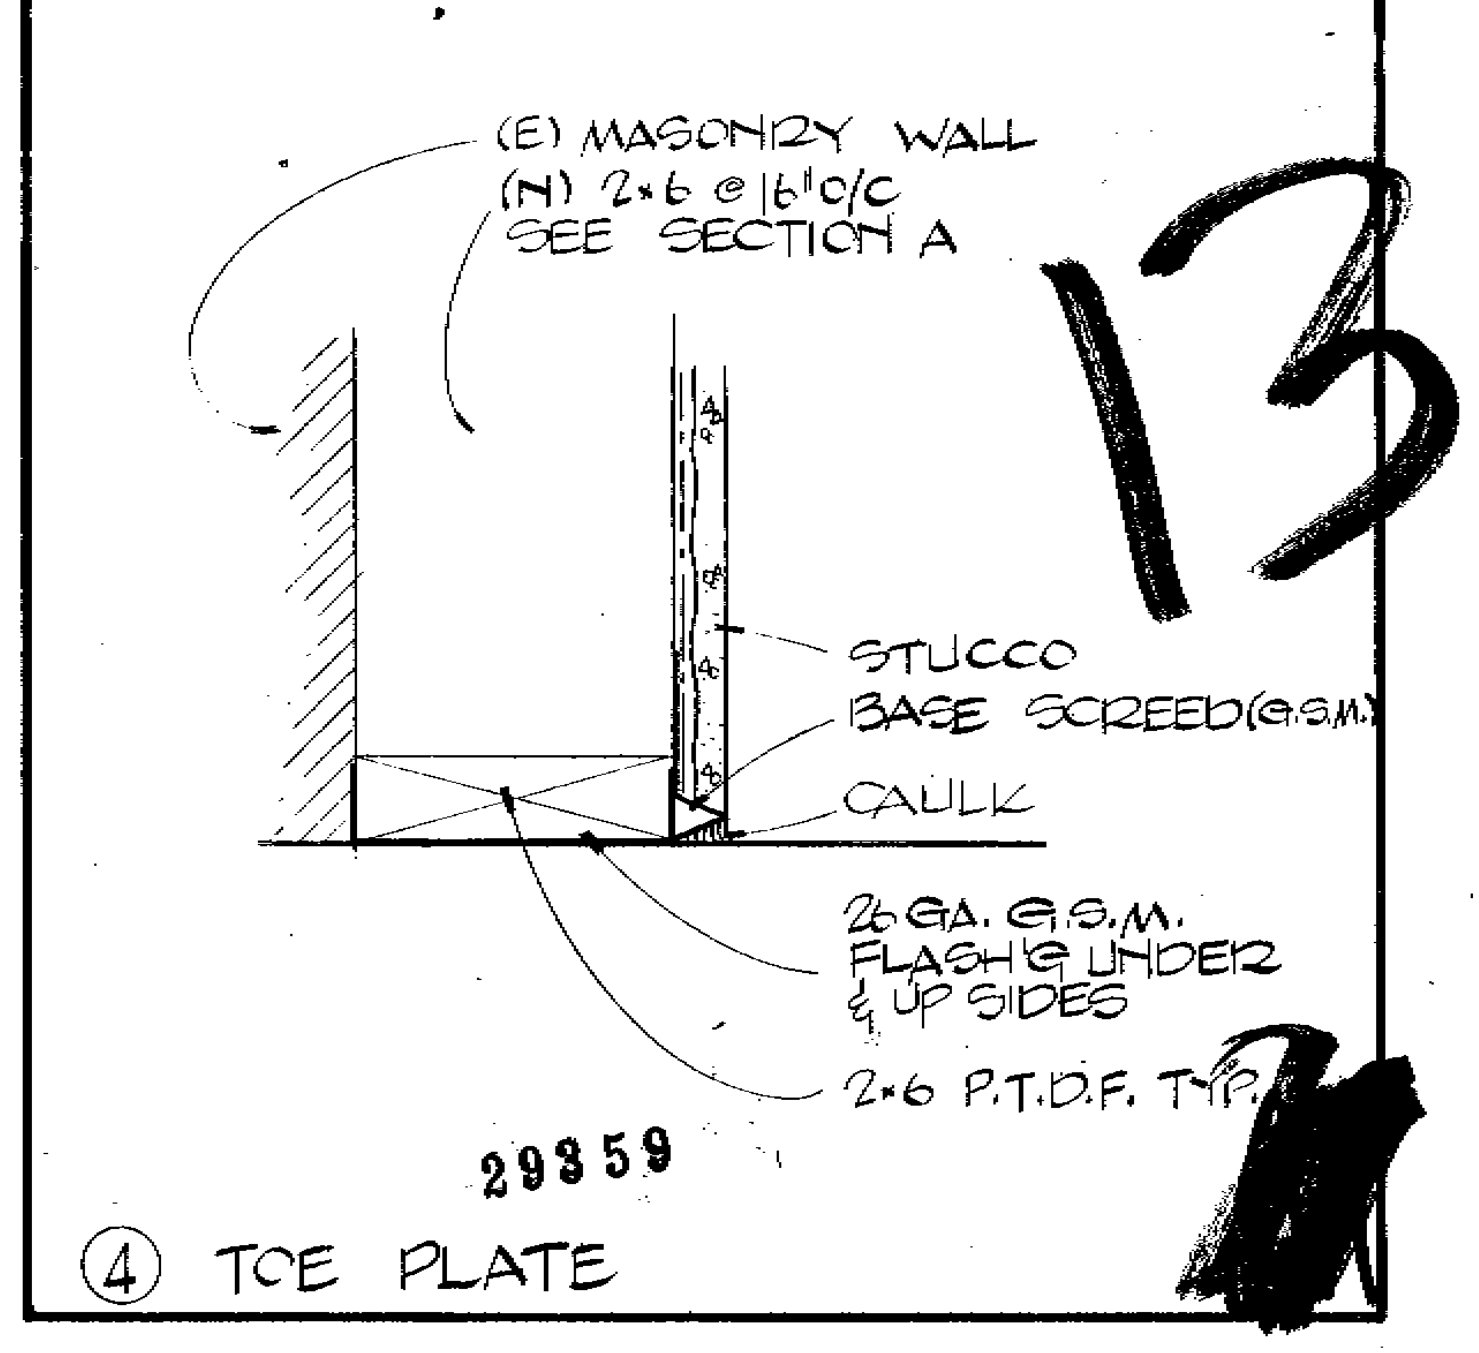

13

29359

④ TOE PLATE

4.6.81	OWNER REVIEW
4.6.81	GOV'TAL REVIEW
Date	Issued for

d.

NOTICE TO ALL PERSONS RECEIVING THIS DRAWING CONFIDENTIAL: Reproduction Forbidden without the specific written permission of Pizza Time Theatre Inc. of Sunnyvale, California. This drawing is only conditionally issued, and neither receipt nor possession thereof confers or transfers any right in, or license to use, the subject matter of the drawing or any design or technical information shown thereon, nor any right to reproduce this drawing or any part thereof, except for manufacture by vendors for Pizza Time Theatre Inc. and for manufacture under the corporation's written license, no right to reproduce this drawing is granted or the subject matter thereof unless by written agreement with or written permission from the corporation.

PIZZA TIME THEATRE

Pizza Time Theatre Inc.
1213 Innsbruck Dr.
Sunnyvale, Ca. 94086

P.L.B.&CO.
PAUL L. BOSMAN & CO. Architecture/Interior Design
800 Oak Grove Avenue Menlo Park, CA 94025 415/326-4550

C-7824

Sheet No. 6
Of 6

File 8103-1

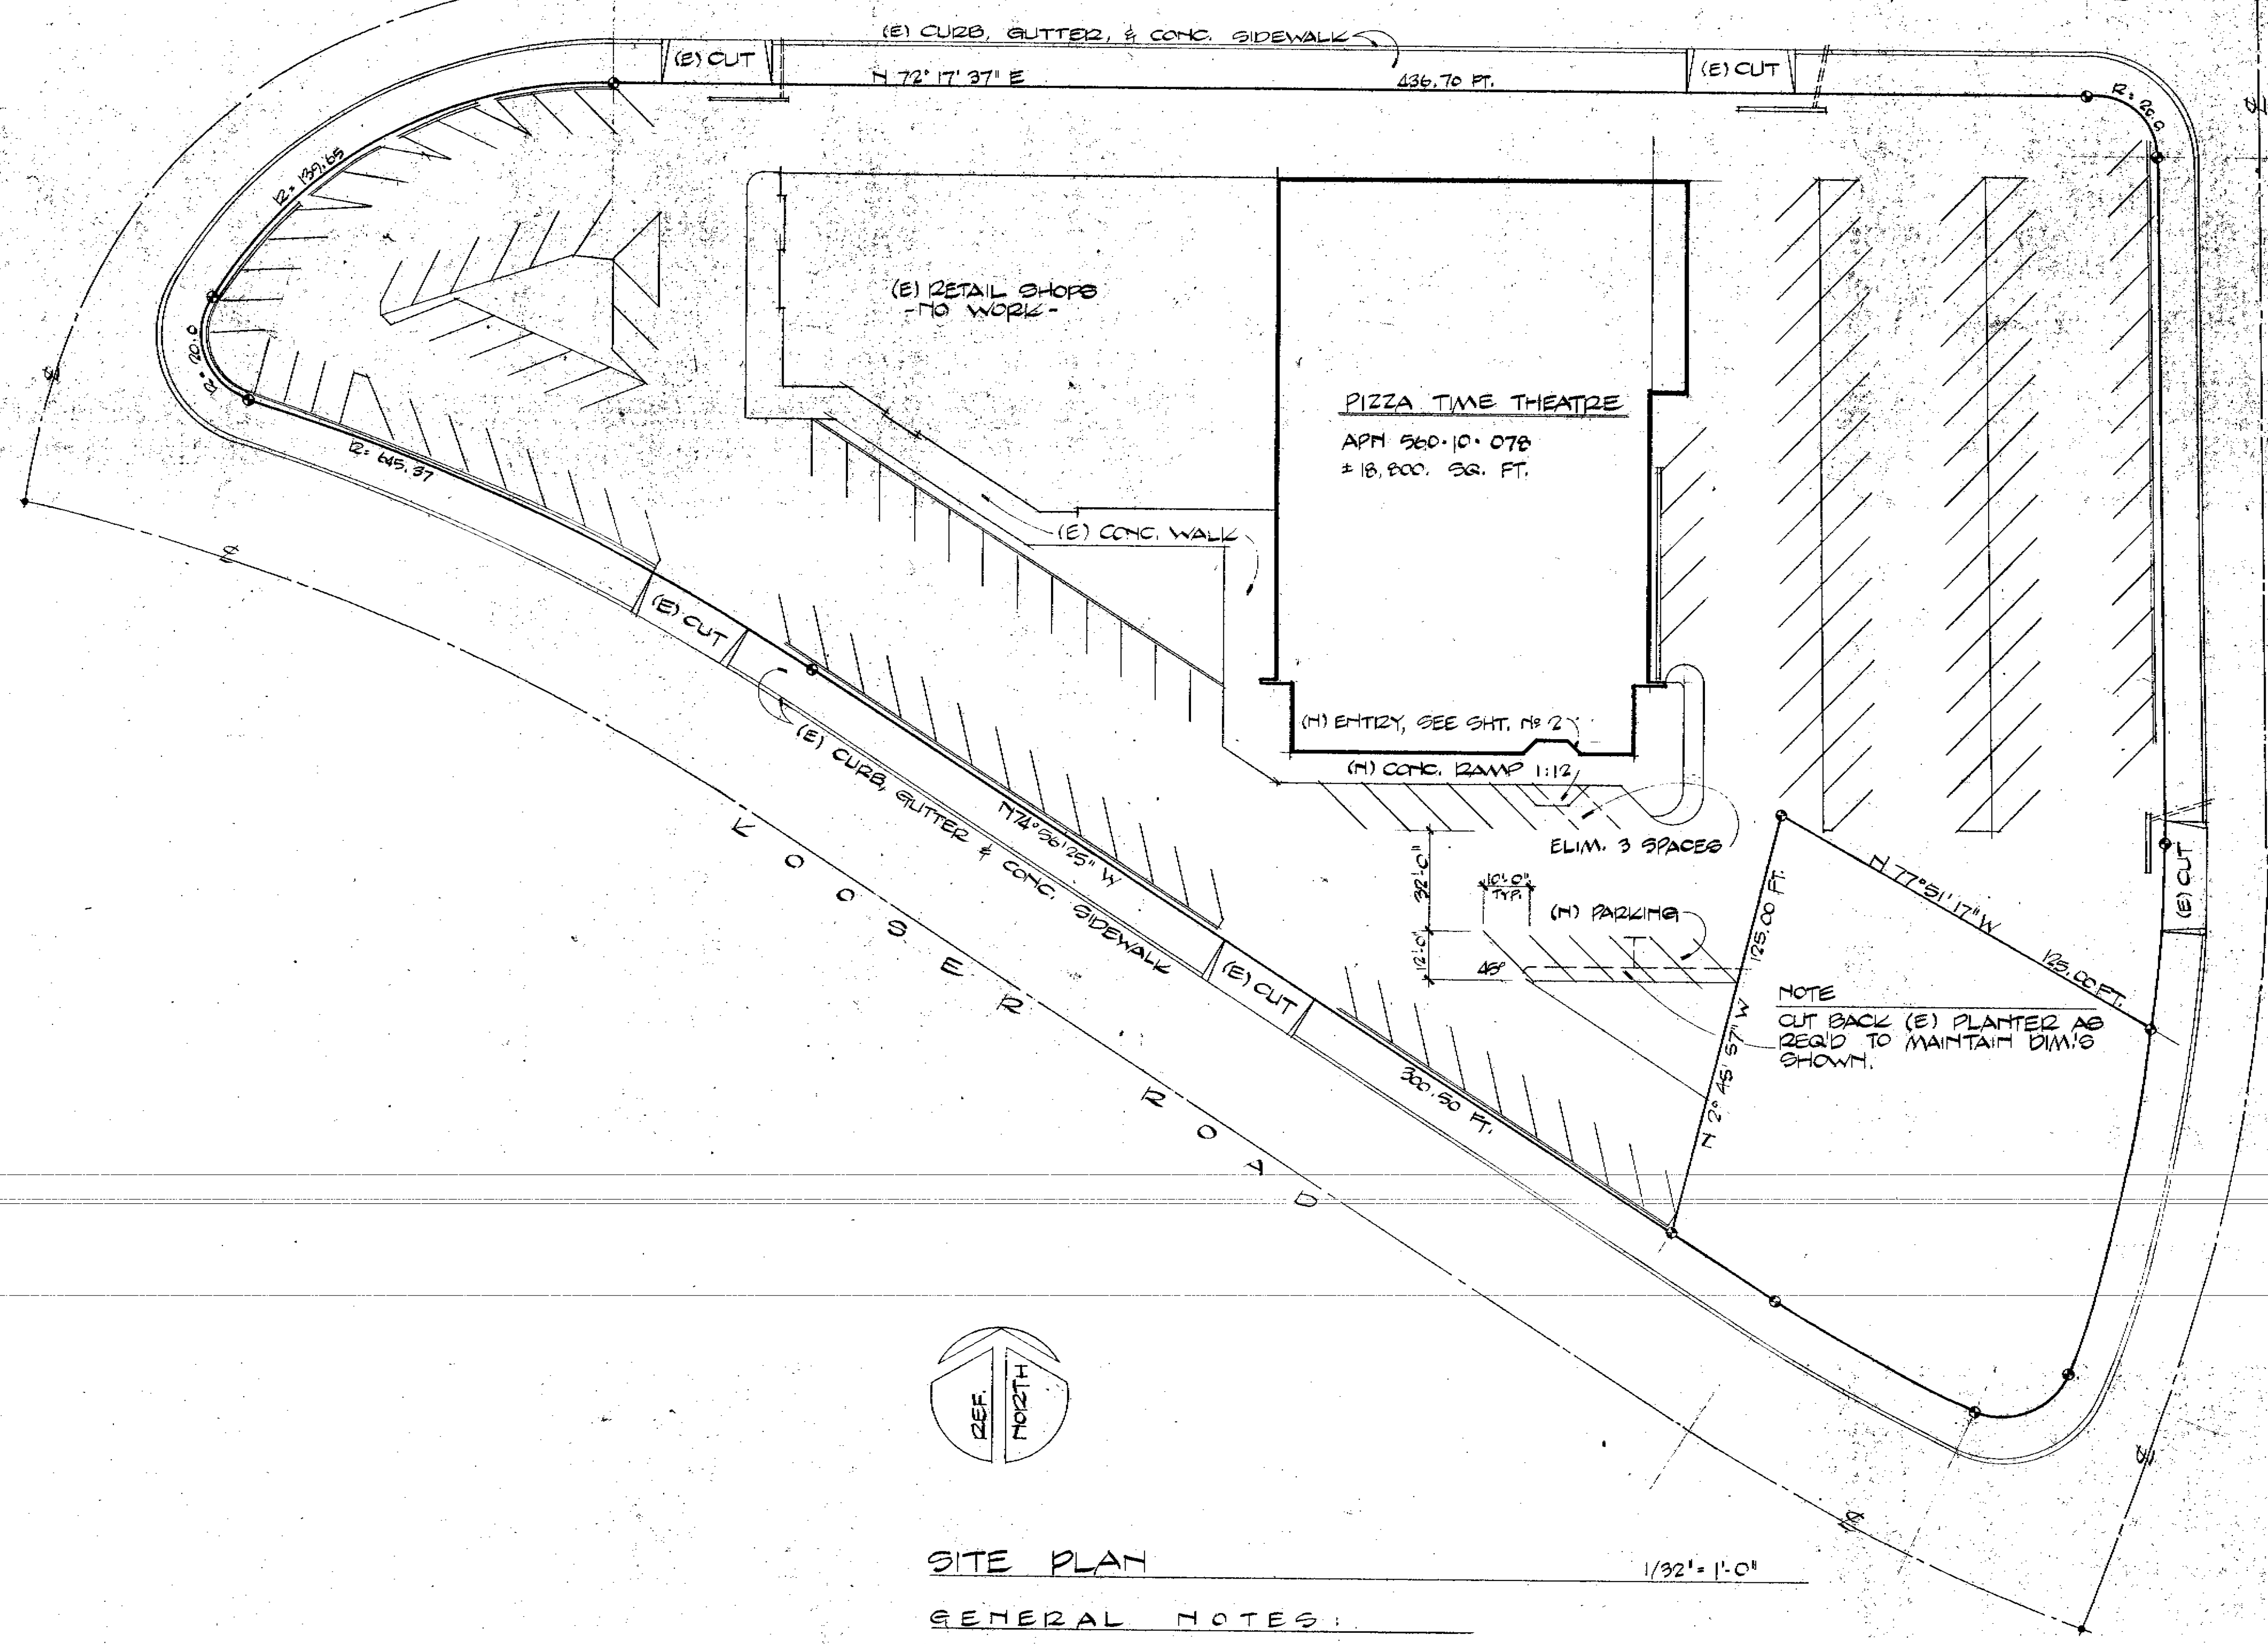

NOTE
CUT BACK (E) PLANTER AS REQ'D TO MAINTAIN DIM'S SHOWN.

SITE PLAN

1/32" = 1'-0"

GENERAL NOTES:

1. THIS APPLICATION INVOLVES A MODIFICATION TO THE ENTRY, ENTRY ELEVATIONS, & MINOR ALTERATIONS TO PARKING ONLY. THE EXISTING BUILDING WILL IN NO WAY BE STRUCTURALLY ALTERED.
2. THIS DEVELOPMENT IS IN ADHERENCE TO ALL CURRENT REQUIREMENTS OF THE SAN JOSE ZONING ORDINANCE AS APPLICABLE; I.E., LIGHTING, SIGNAGE, DRAINAGE, SIDEWALKS, FIRE HYDRANTS, CURB CUTS, ETC., ETC., ETC.
3. THERE ARE NO LANDSCAPING CHANGES.
4. EXISTING PARKING FOR PIZZA TIME THEATRE = 94 SPACES. MODIFICATIONS PROPOSED WOULD NET 1 ADDITIONAL SPACE.

4/8/81 14

29359

Date	Issued for
4-6-81	OWNER REVIEW
4-6-81	GOV'TAL REVIEW

d.

Pizza Time Theatre Inc.
1213 Innsbruck Dr.
Sunnyvale, Ca. 94086

NOTICE TO ALL PERSONS RECEIVING THIS DRAWING
CONFIDENTIAL. Reproduction Forbidden without the specific written permission of Pizza Time Theatre Inc. of Sunnyvale, California. This drawing is only conditionally issued, and neither receipt nor possession thereof confers or transfers any right in, or license to use, the subject matter of the drawing or any design or technical information shown thereon, nor any right to reproduce this drawing or any part thereof except for manufacture by vendors for Pizza Time Theatre Inc. and for manufacture under the corporation's written license, no right to reproduce this drawing is granted or the subject matter thereof unless by written agreement with or written permission from the corporation.

P.L.B.&CO.

PAUL L. BOSMAN & CO. Architecture/Interior Design
800 Oak Grove Avenue Menlo Park, CA 94025 415/326-4550

C-7251

Sheet No. 1
Of 6

File 8103-1

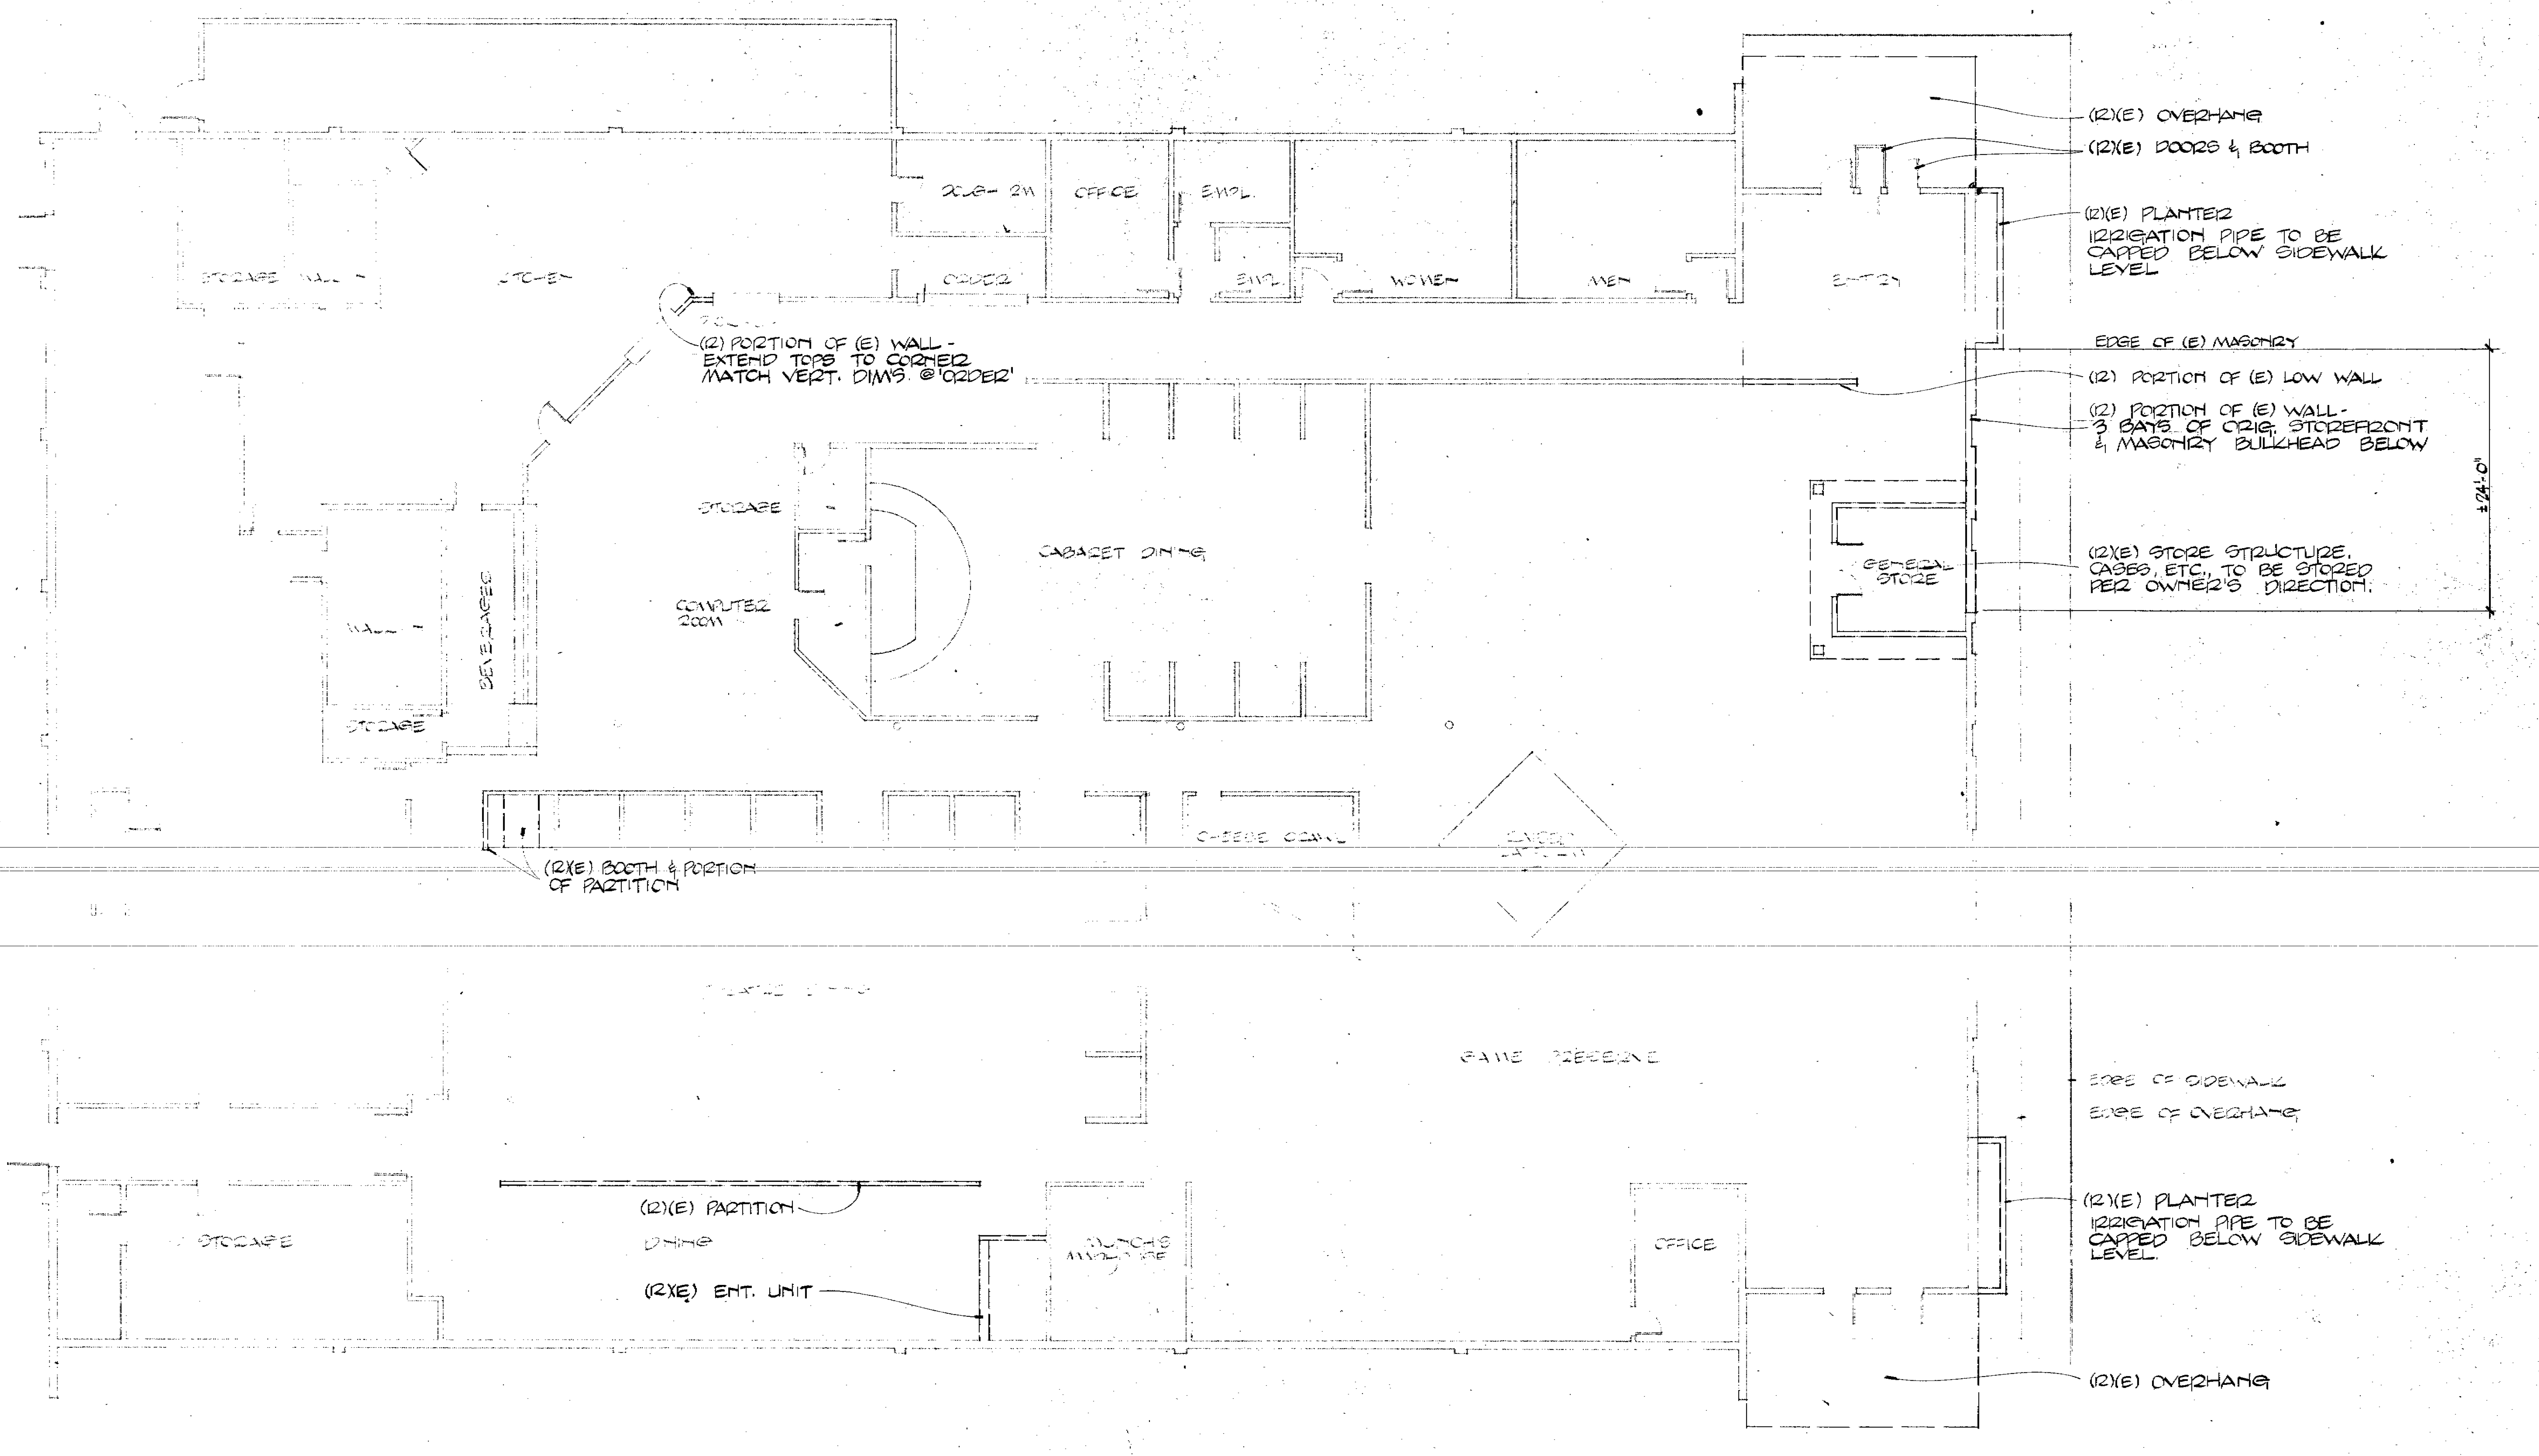
STORAGE WALK-IN
KITCHEN
STOR-WALK-IN
OFFICE
EMPL.
ORDER
EMPL.
WOMEN
MEN
ENTRY
(R)(E) OVERHANG
(R)(E) DOORS & BOOTH
(R)(E) PLANTER
IRRIGATION PIPE TO BE CAPPED BELOW SIDEWALK LEVEL
EDGE OF (E) MASONRY
(R) PORTION OF (E) LOW WALL
(R) PORTION OF (E) WALL - 3 BAYS OF ORIG. STOREFRONT & MASONRY BULKHEAD BELOW
±24'-0"
GENERAL STORE
(R)(E) STORE STRUCTURE, CASES, ETC., TO BE STORED PER OWNER'S DIRECTION.
(R) PORTION OF (E) WALL - EXTEND TOPS TO CORNER MATCH VERT. DIMS @ 'ORDER'
STORAGE
COMPUTER ROOM
CABARET DINING
WALK-IN
BEVERAGES
STORAGE
CHEESE CORRAL
(R)(E) BOOTH & PORTION OF PARTITION
GAME PRESERVE
EDGE OF SIDEWALK
EDGE OF OVERHANG
(R)(E) PLANTER
IRRIGATION PIPE TO BE CAPPED BELOW SIDEWALK LEVEL.
OFFICE
(R)(E) OVERHANG
(R)(E) PARTITION
DINING
(R)(E) ENT. UNIT
STORAGE
REF. NORTH

DEMOLITION PLAN

1/8" = 1'-0"

LEGEND

- ═ ═ ═ ═ = EXIST'G WALL TO BE REMOVED
- ─── ─── = EXIST'G WALL TO REMAIN

(N) NEW
(R) REMOVE
(E) EXISTING

15

29359

4-6-81	OWNER REVIEW
4-6-81	GOVT'AL REVIEW
Date	Issued for

d.

Pizza Time Theatre Inc.
1213 Innsbruck Dr.
Sunnyvale, Ca. 94086

NOTICE TO ALL PERSONS RECEIVING THIS DRAWING CONFIDENTIAL. Reproduction Forbidden without the specific written permission of Pizza Time Theatre Inc. of Sunnyvale, California. This drawing is only conditionally issued, and neither receipt nor possession thereof confers or transfers any right in, or license to use, the subject matter of the drawing or any design or technical information shown thereon, nor any right to reproduce this drawing or any part thereof, except for manufacture by vendors for Pizza Time Theatre Inc. and for manufacture under the corporation's written license, no right to reproduce this drawing is granted or the subject matter thereof unless by written agreement with or written permission from the corporation.

P.L.B.&CO.
PAUL L. BOSMAN & CO. Architecture/Interior Design
800 Oak Grove Avenue Menlo Park, CA 94025 415/326-4550

Sheet No. 2
Of 6
File 8103.1

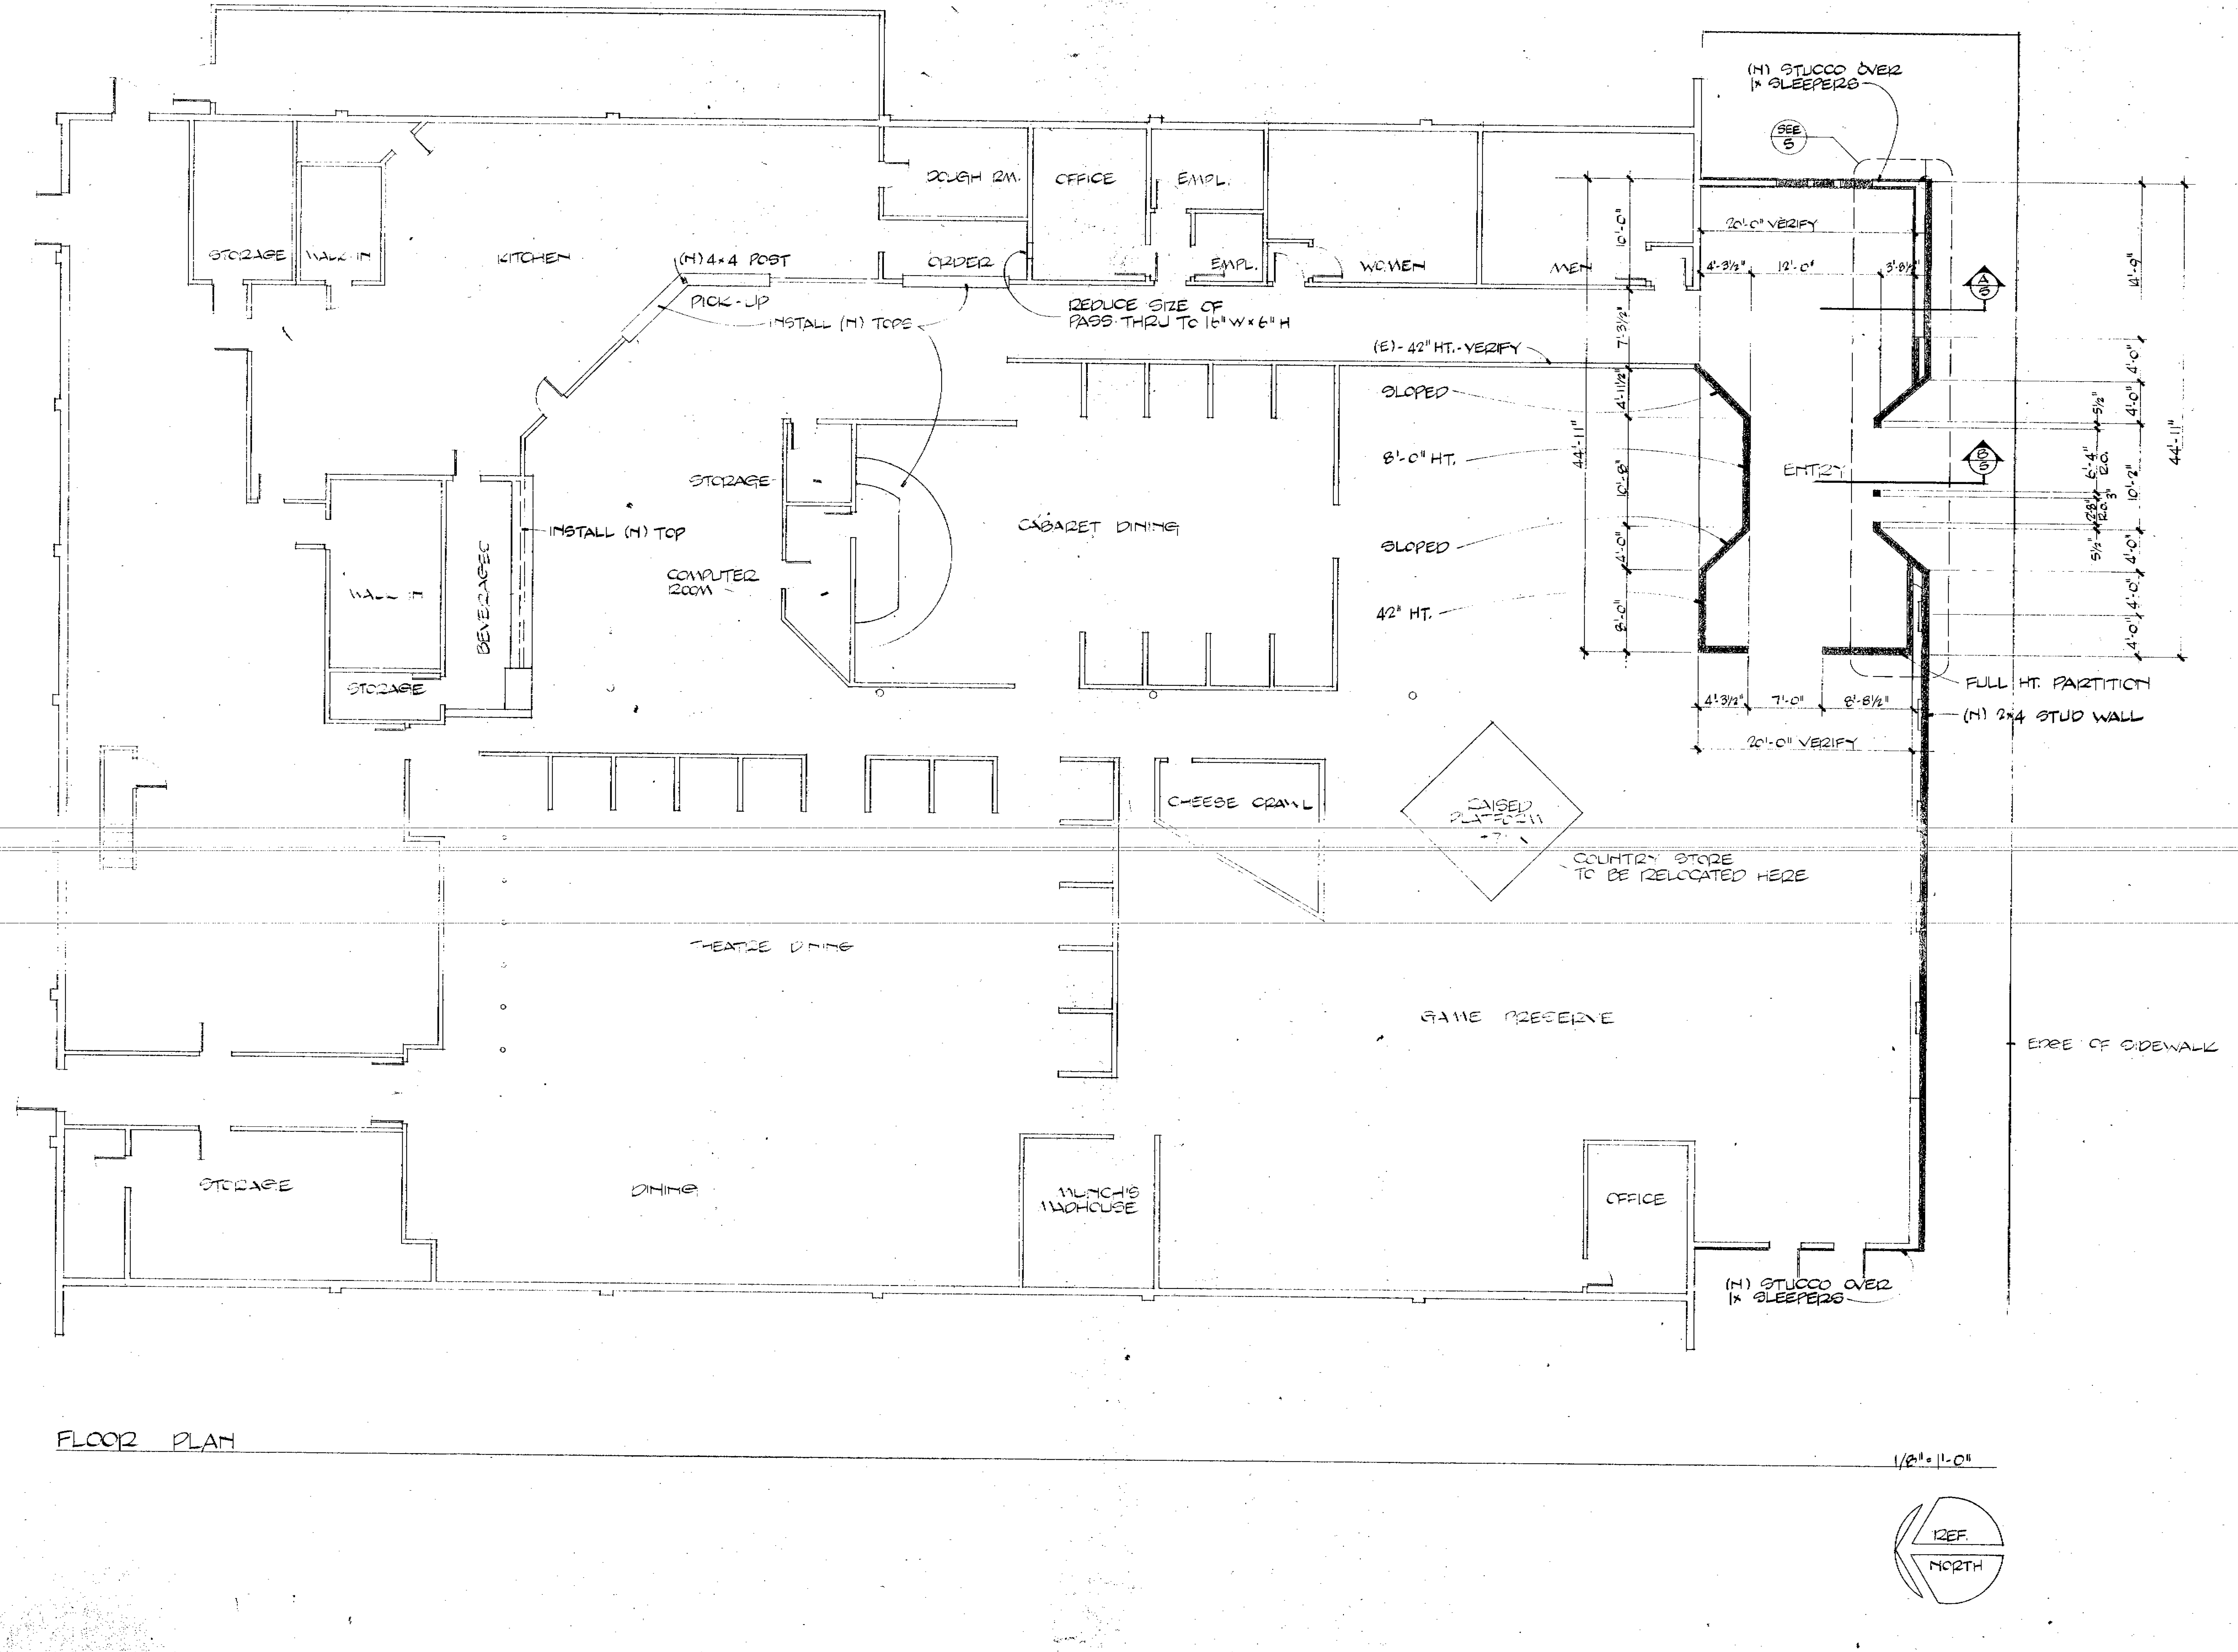

FLOOR PLAN

16

29359

PLB&CO.

PAUL L. BOSMAN & CO Architecture/Interior Design
800 Oak Grove Avenue Menlo Park, CA 94025 415/326-4550

DL c.-7824

Pizza Time Theatre Inc.
1213 Innsbruck Dr.
Sunnyvale, Ca. 94086

NOTICE TO ALL PERSONS RECEIVING THIS DRAWING: CONFIDENTIAL. Reproduction forbidden without the specific written permission of Pizza Time Theatre Inc. of Sunnyvale, California. This drawing is only conditionally issued, and neither receipt nor possession thereof confers or transfers any right in, or license to use, the subject matter of the drawing or any design or technical information shown thereon, nor any right to reproduce this drawing or any part thereof except for manufacture by vendors for Pizza Time Theatre Inc. and for manufacture under the corporation's written license, no right to reproduce this drawing is granted or the subject matter thereof unless by written agreement with or written permission from the corporation.

Date	Issued for:
4-6-81	OWNER REVIEW
4-6-81	GOV'TAL REVIEW

d.

Sheet No. 3
Of 6
File 8103-1

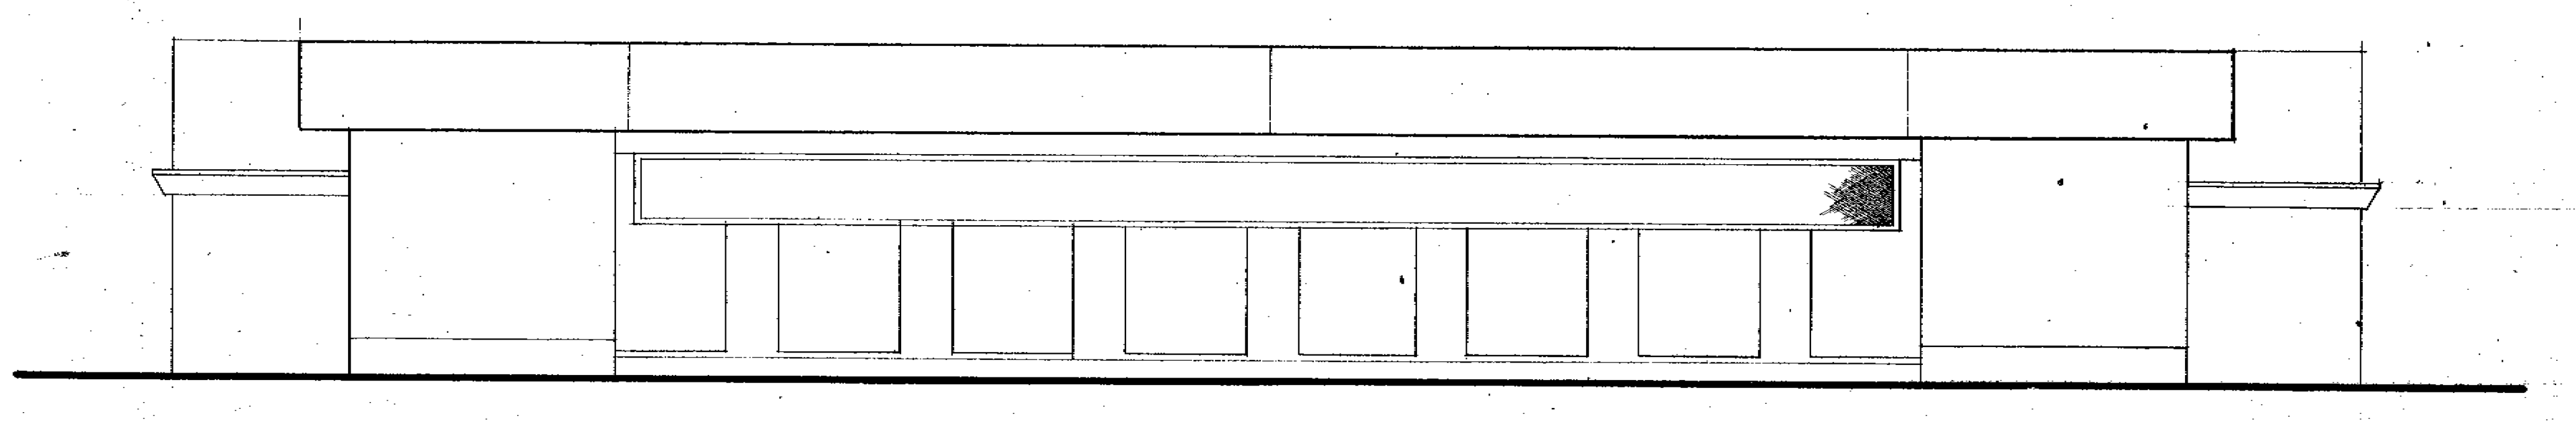

KOOSER ROAD ELEVATION AS BUILT 1/8" = 1'-0"

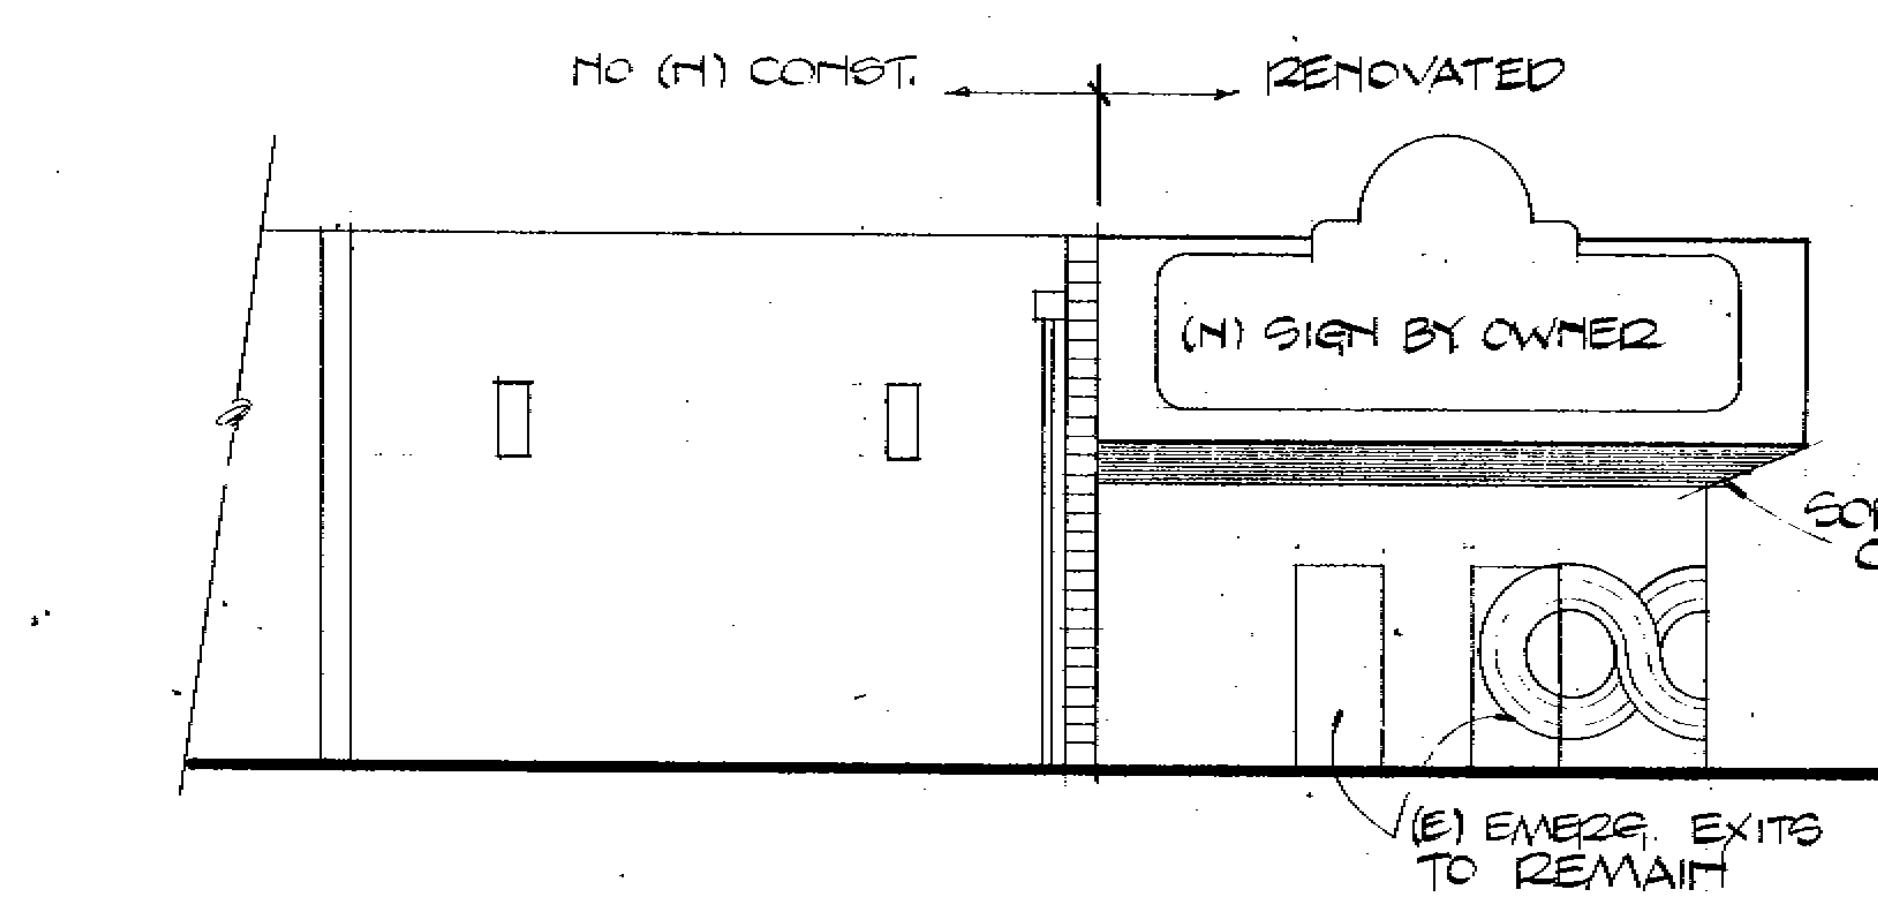

WEST ELEVATION 1/8" = 1'-0"

EAST SIDE SIM - NO SIGN.
ENTIRE EAST SIDE TO BE
REPAINTED.

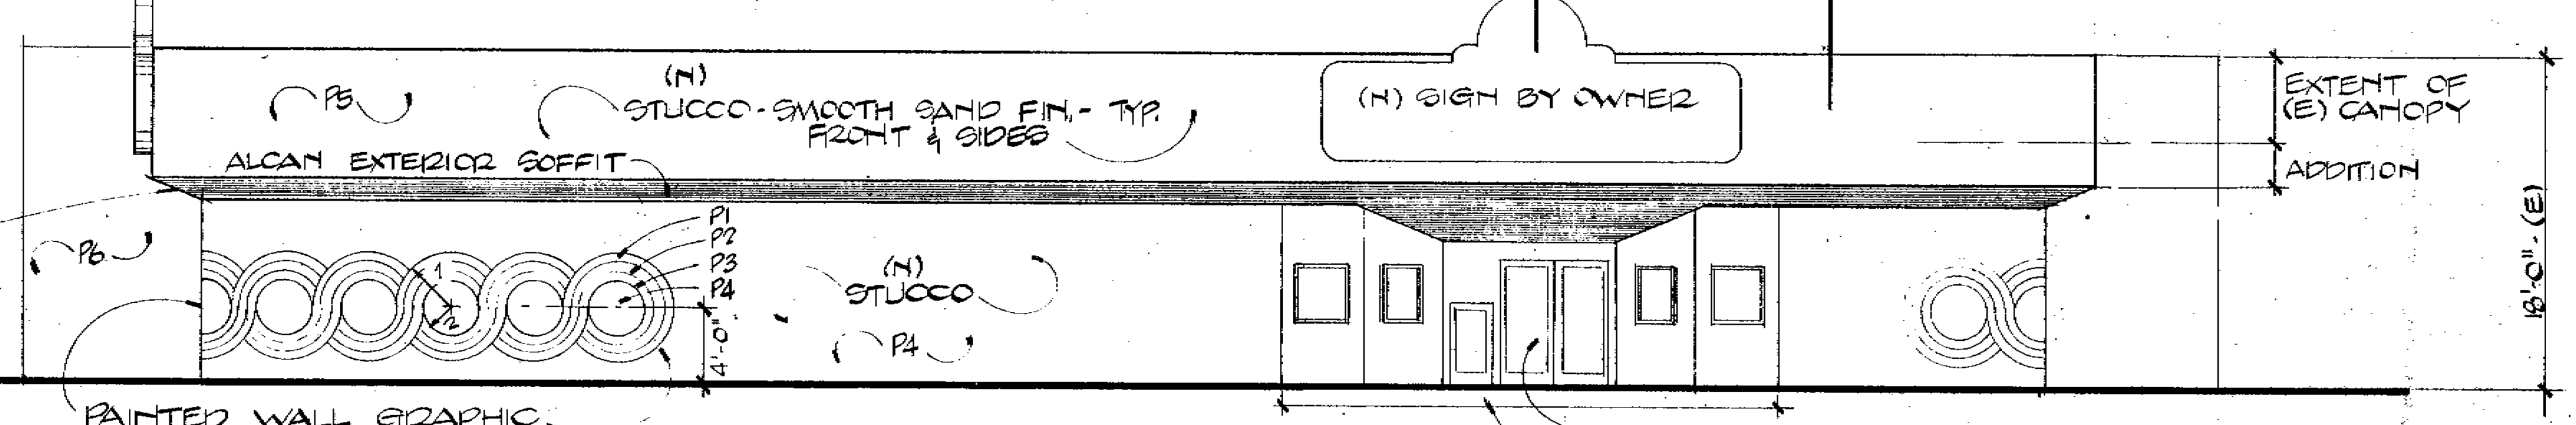

KOOSER ROAD ELEVATION 1/8" = 1'-0"

PAINT COLOR SCHEDULE

P1 - B126B BURNT ORANGE
P2 - D127D BLUE PRINT
P3 - C131C ULTRA ORANGE
P4 - H82H BUTTERCUP BEIGE
P5 - H31H DOVER
P6 - H124H LUCKY PENNY

COLORS SELECTED FROM FULLER - O'BRIEN SAMPLER

17

29359

Sheet No. 4
Of 6
File 8103-1

P.L.B.&CO.
PAUL L. BOSMAN & CO. Architecture/Interior Design
800 Oak Grove Avenue Menlo Park, CA 94025 415/326-4550
C-7254

Pizza Time Theatre Inc.
1213 Innsbruck Dr.
Sunnyvale, Ca. 94086

NOTICE TO ALL PERSONS RECEIVING THIS DRAWING: CONFIDENTIAL: Reproduction Forbidden without the specific written permission of Pizza Time Theatre Inc. of Sunnyvale, California. This drawing is only conditionally issued, and neither receipt nor possession thereof confers or transfers any right in, or license to use, the subject matter of the drawing or any design or technical information shown thereon, nor any right to reproduce this drawing or any part thereof, except for manufacture by vendors for Pizza Time Theatre Inc. and for manufacture under the corporation's written license; no right to reproduce this drawing is granted or the subject matter thereof unless by written agreement with or written permission from the corporation.

Date	Issued for:
4.6.81	OWNER REVIEW
4.6.81	GOV'TAL REVIEW

d.

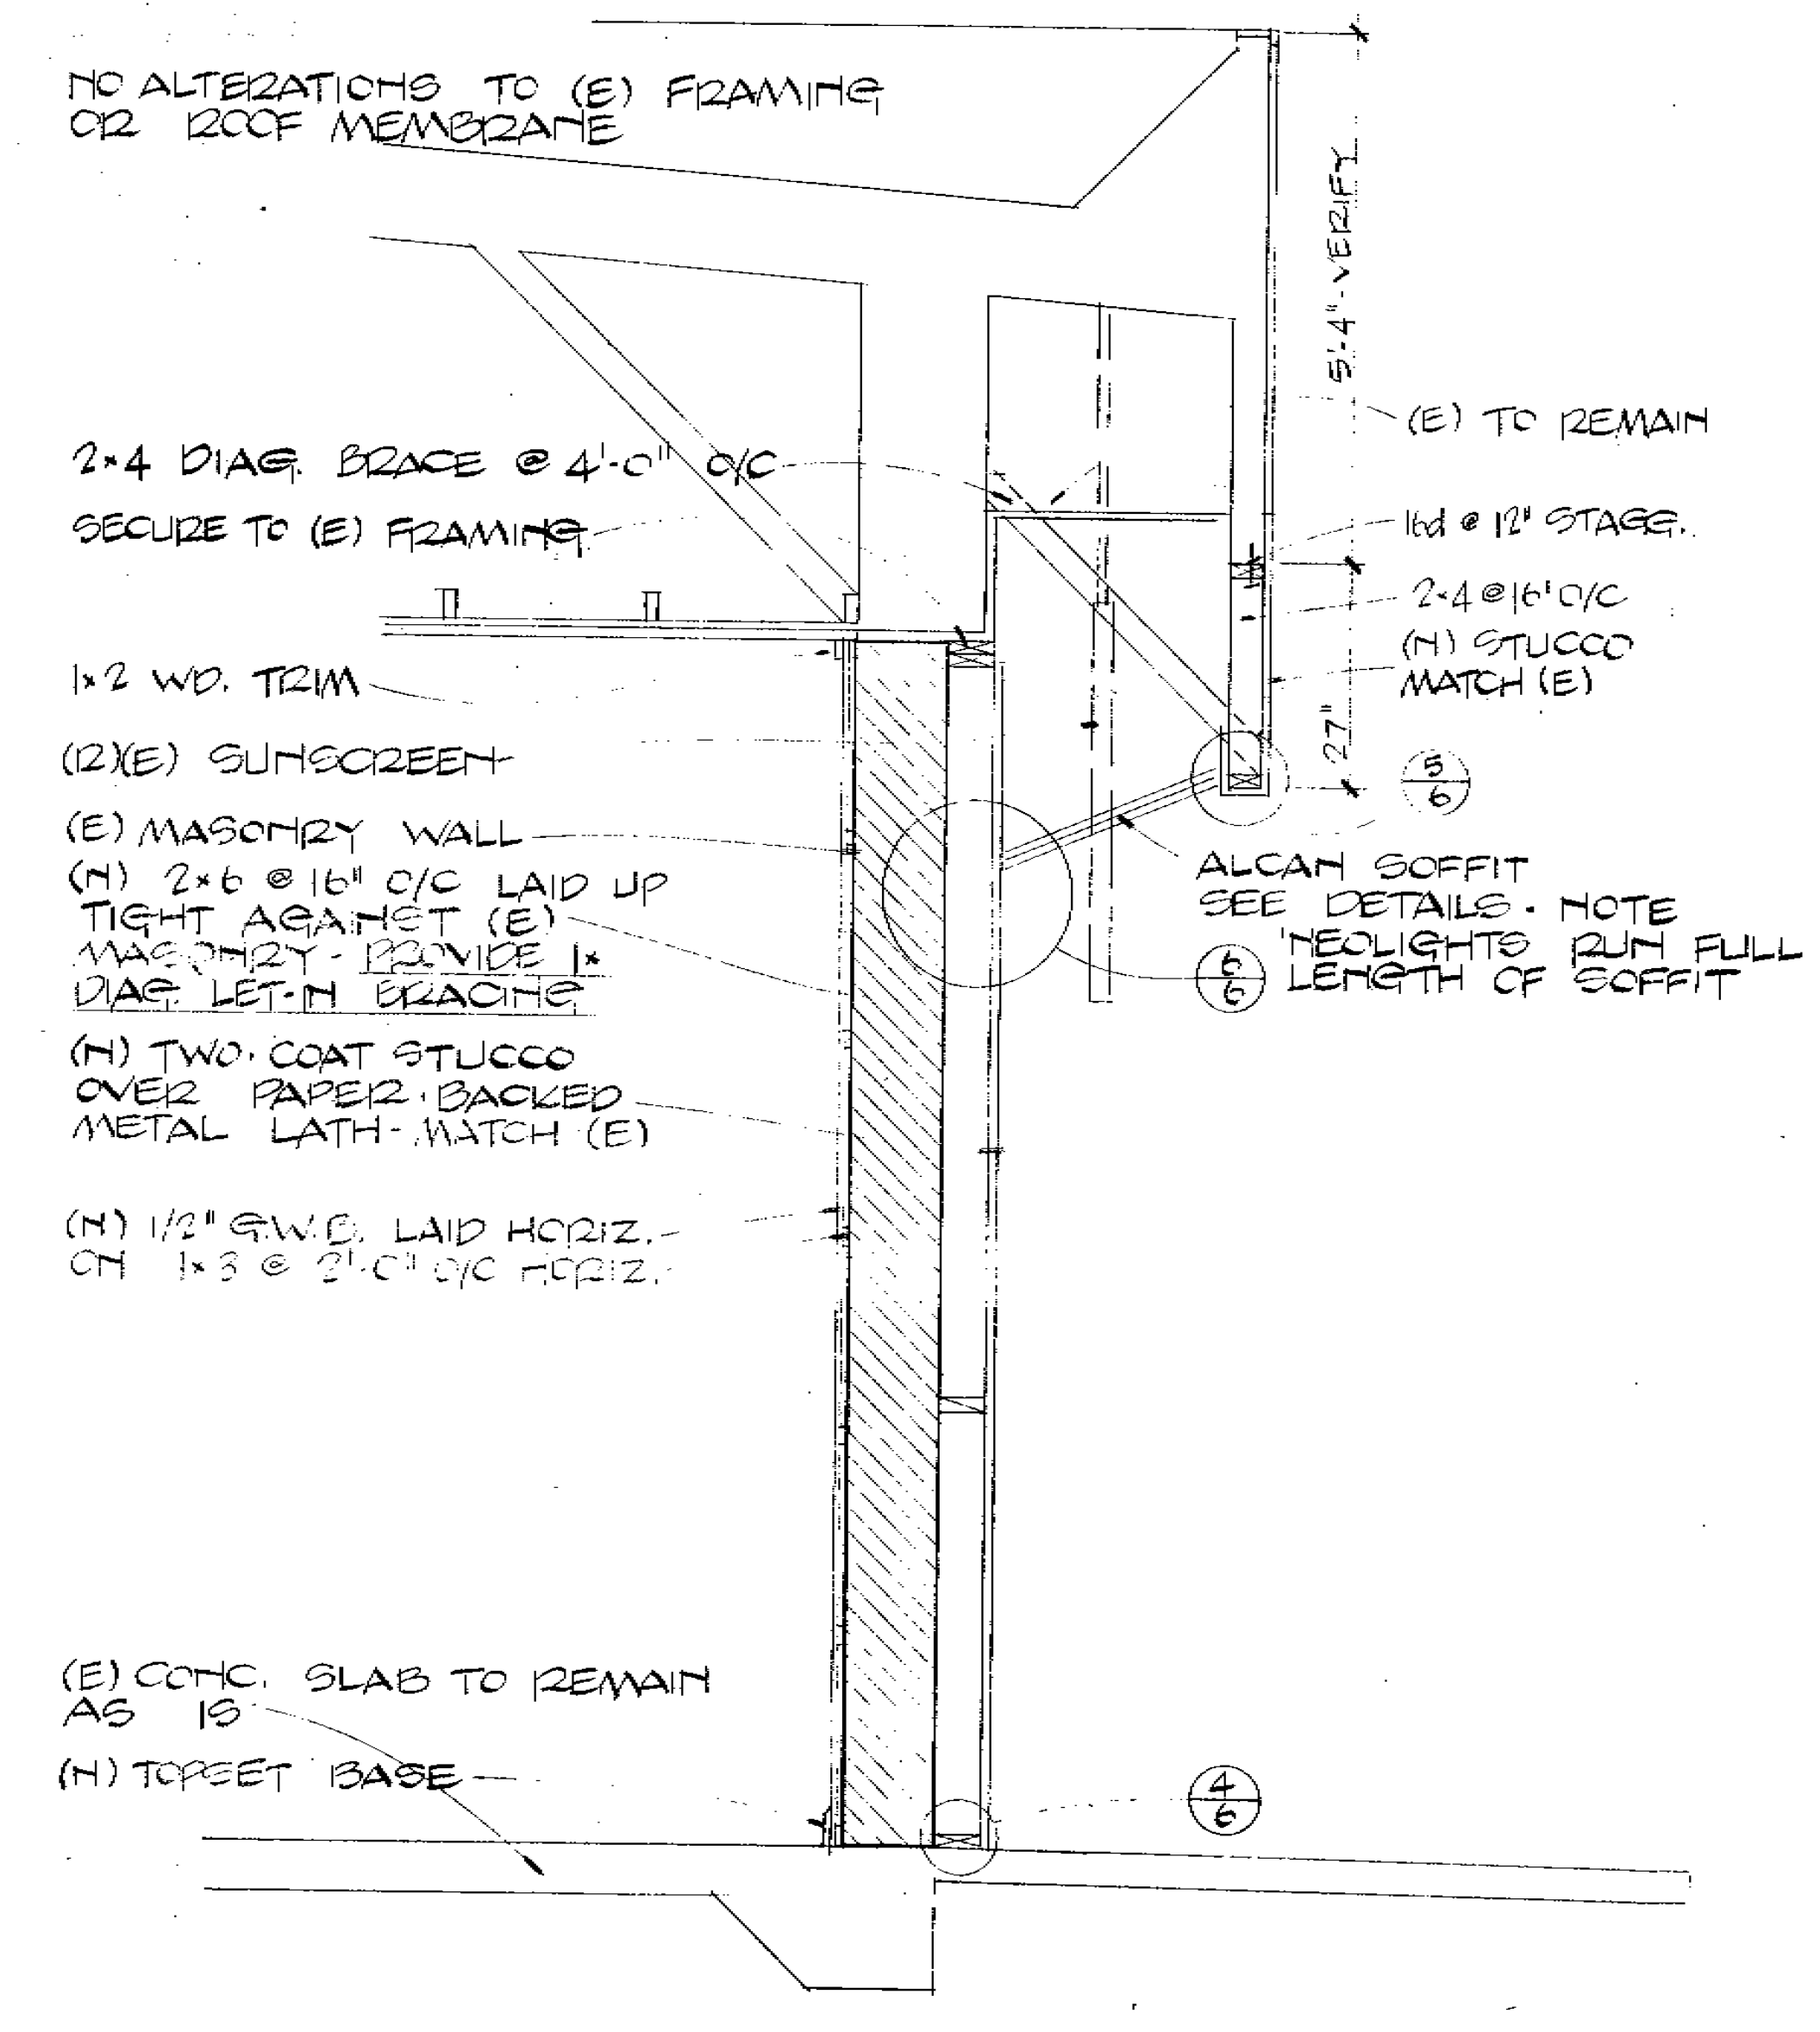
NO ALTERATIONS TO (E) FRAMING OR ROOF MEMBRANE
5'-4" - VERIFY
(E) TO REMAIN
2×4 DIAG. BRACE @ 4'-0" O/C
SECURE TO (E) FRAMING
16d @ 12" STAGG.
2×4 @ 16" O/C
(N) STUCCO MATCH (E)
27"
1×2 WD. TRIM
(12)(E) SUNSCREEN
(E) MASONRY WALL
(N) 2×6 @ 16" O/C LAID UP TIGHT AGAINST (E) MASONRY - PROVIDE 1× DIAG. LET-IN BRACING
5/6
ALCAN SOFFIT SEE DETAILS - NOTE 'NEOLIGHTS' RUN FULL LENGTH OF SOFFIT
6/6
(N) TWO-COAT STUCCO OVER PAPER-BACKED METAL LATH - MATCH (E)
(N) 1/2" G.W.B. LAID HORIZ. ON 1×3 @ 2'-0" O/C HORIZ.
(E) CONC. SLAB TO REMAIN AS IS
(N) TOPSET BASE
4/6

SECTION A 1/2" = 1'-0"

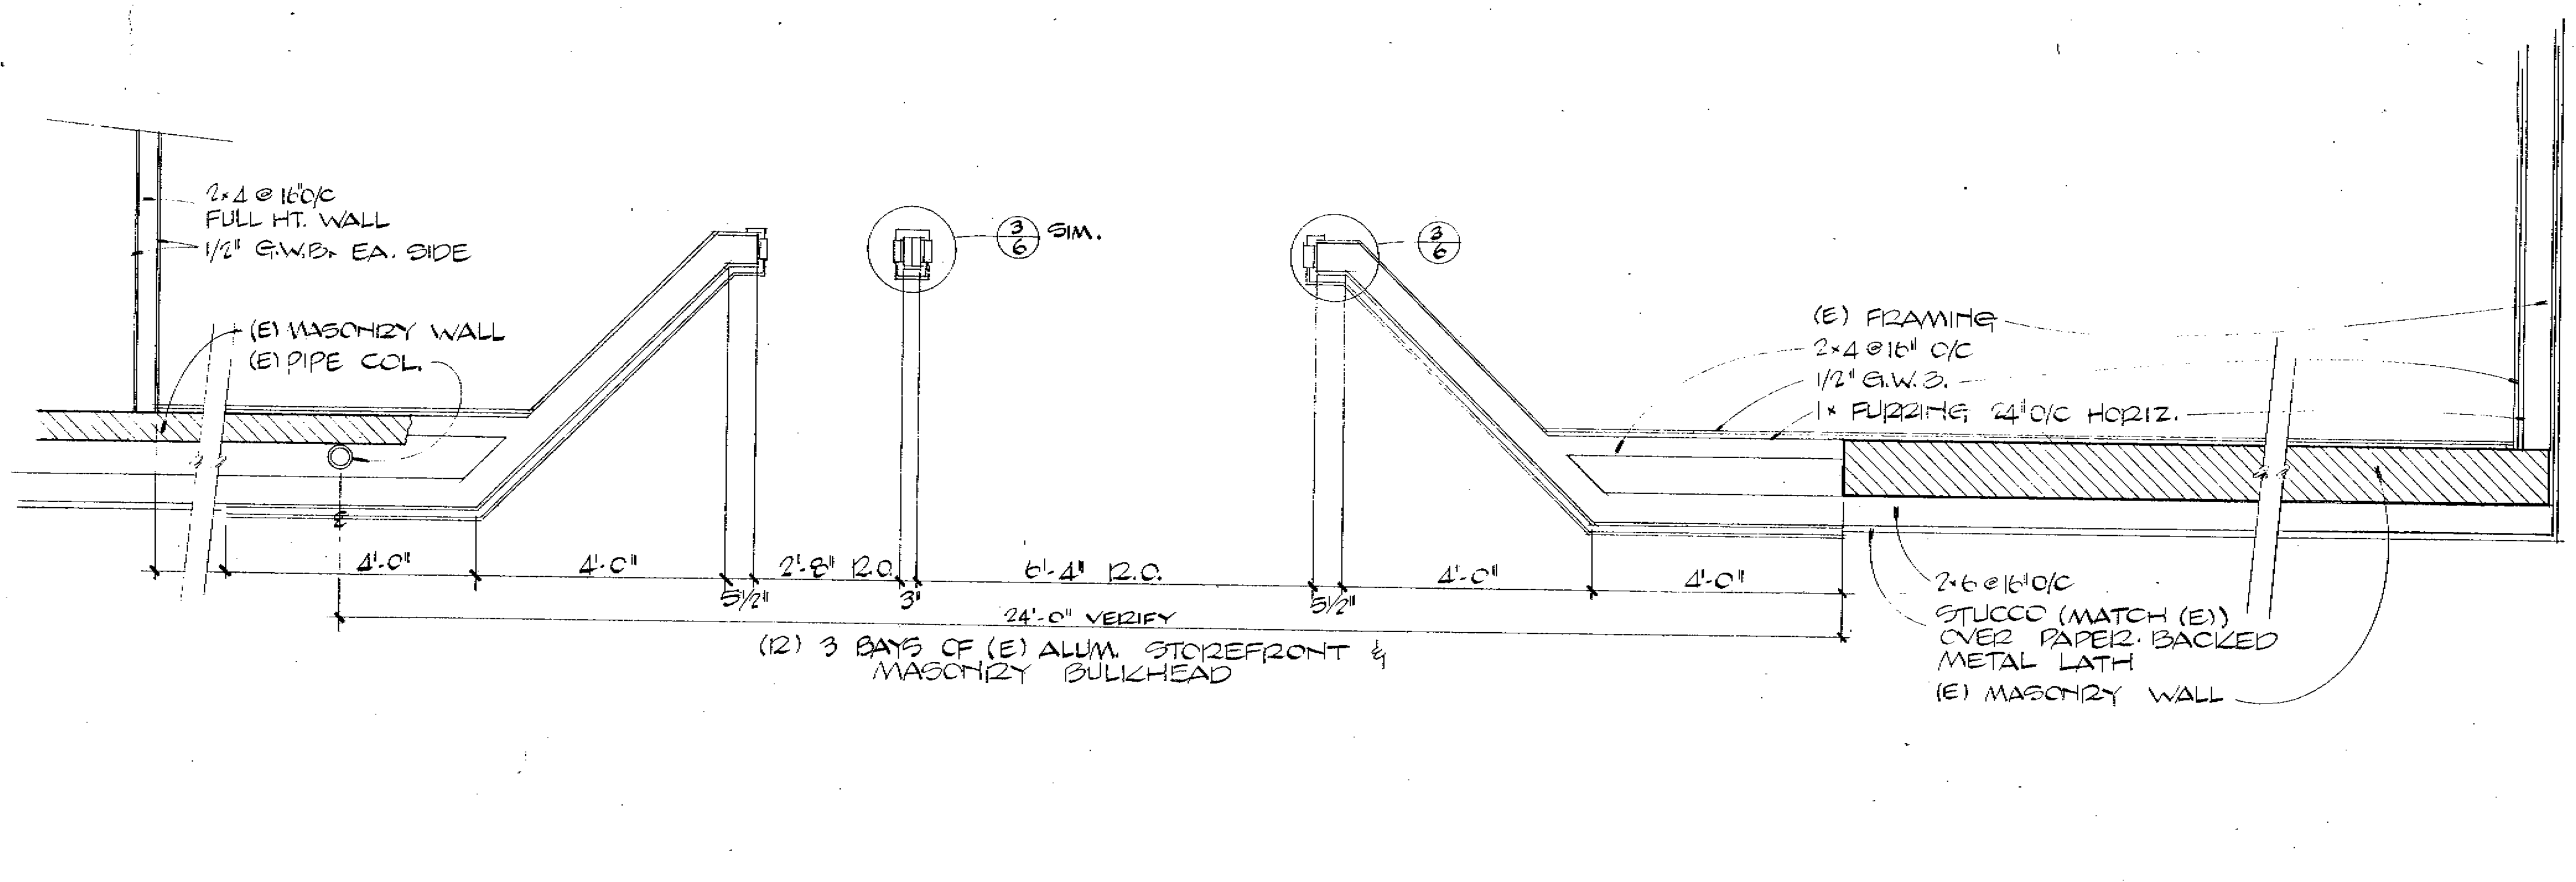

FLOOR PLAN 1/2" = 1'-0"

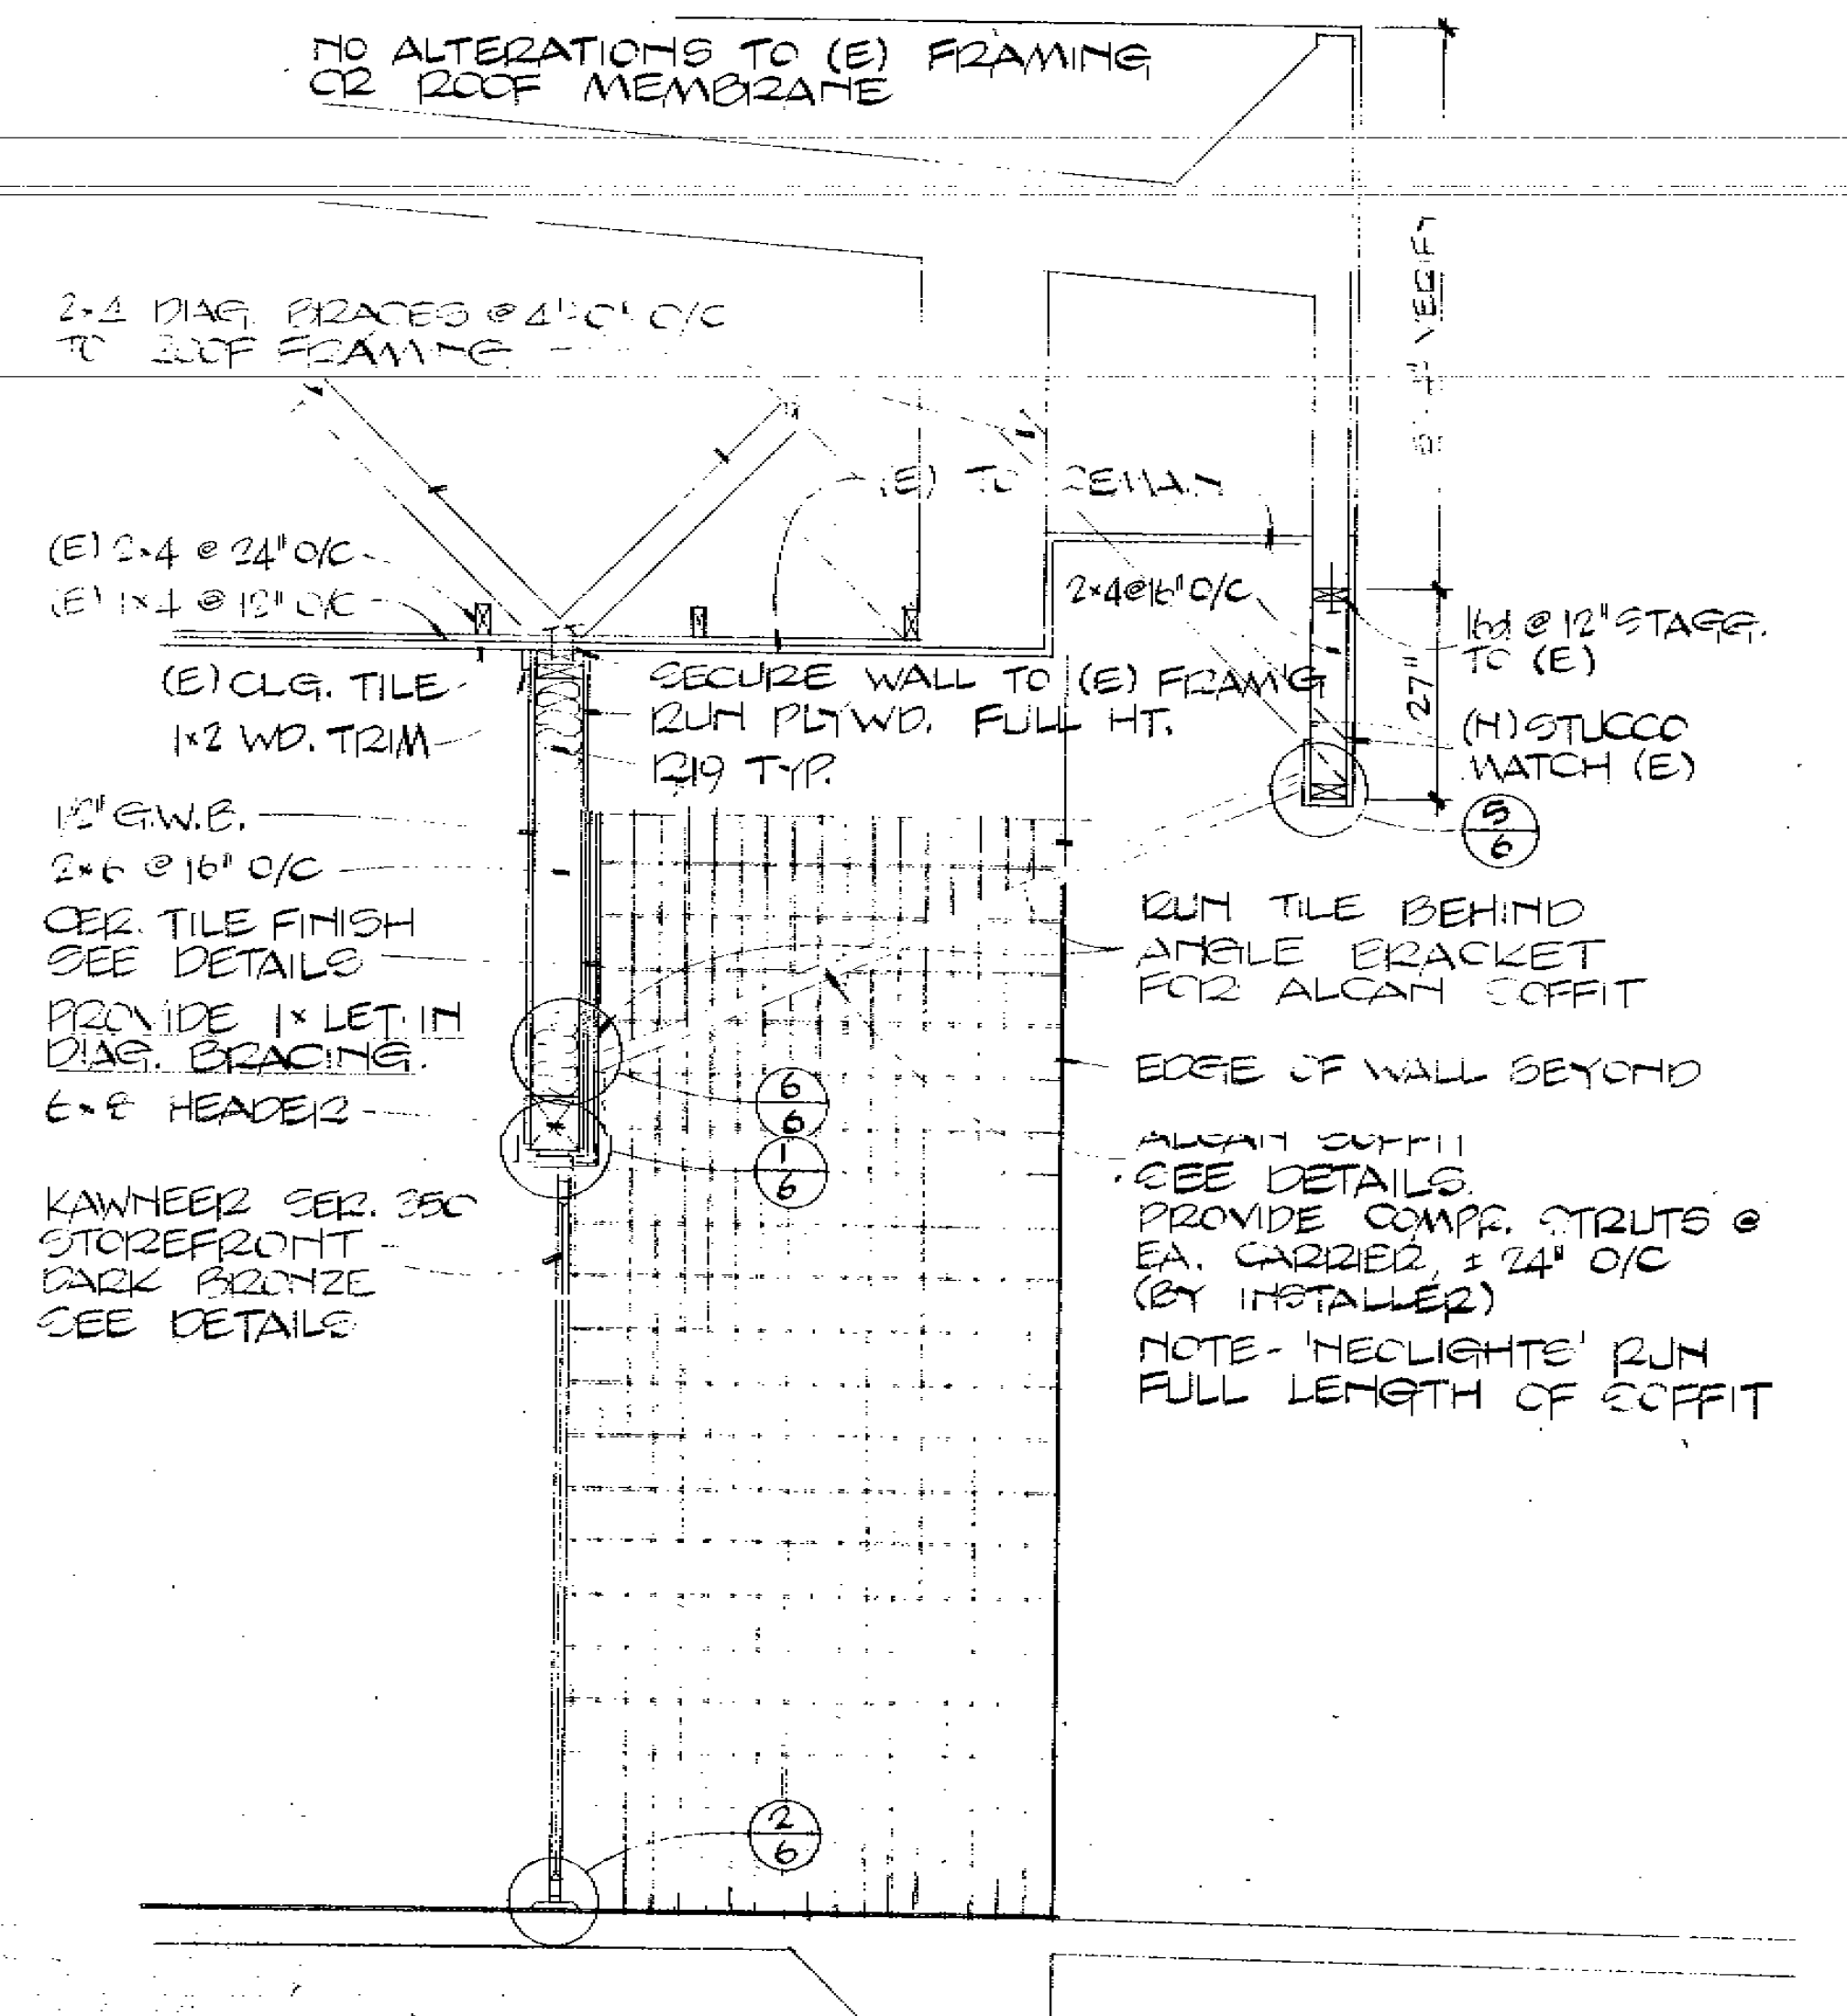
NO ALTERATIONS TO (E) FRAMING OR ROOF MEMBRANE
2×4 DIAG. BRACES @ 4'-0" O/C TO ROOF FRAMING
(E) TO REMAIN
VERIFY
(E) 2×4 @ 24" O/C
(E) 1×4 @ 12" O/C
2×4 @ 16" O/C
16d @ 12" STAGG. TO (E)
27"
(E) CLG. TILE
1×2 WD. TRIM
SECURE WALL TO (E) FRAM'G
RUN PLYWD. FULL HT.
R19 TYP.
(H) STUCCO MATCH (E)
5/6
1/2" G.W.B.
2×6 @ 16" O/C
CER. TILE FINISH SEE DETAILS
PROVIDE 1× LET-IN DIAG. BRACING
6×8 HEADER
6/6
1/6
KAWNEER SER. 350 STOREFRONT DARK BRONZE SEE DETAILS
RUN TILE BEHIND ANGLE BRACKET FOR ALCAN SOFFIT
EDGE OF WALL BEYOND
ALCAN SOFFIT SEE DETAILS. PROVIDE COMPR. STRUTS @ EA. CARRIER, ± 24" O/C (BY INSTALLER)
NOTE - 'NEOLIGHTS' RUN FULL LENGTH OF SOFFIT
2/6

SECTION B 1/2" = 1'-0"

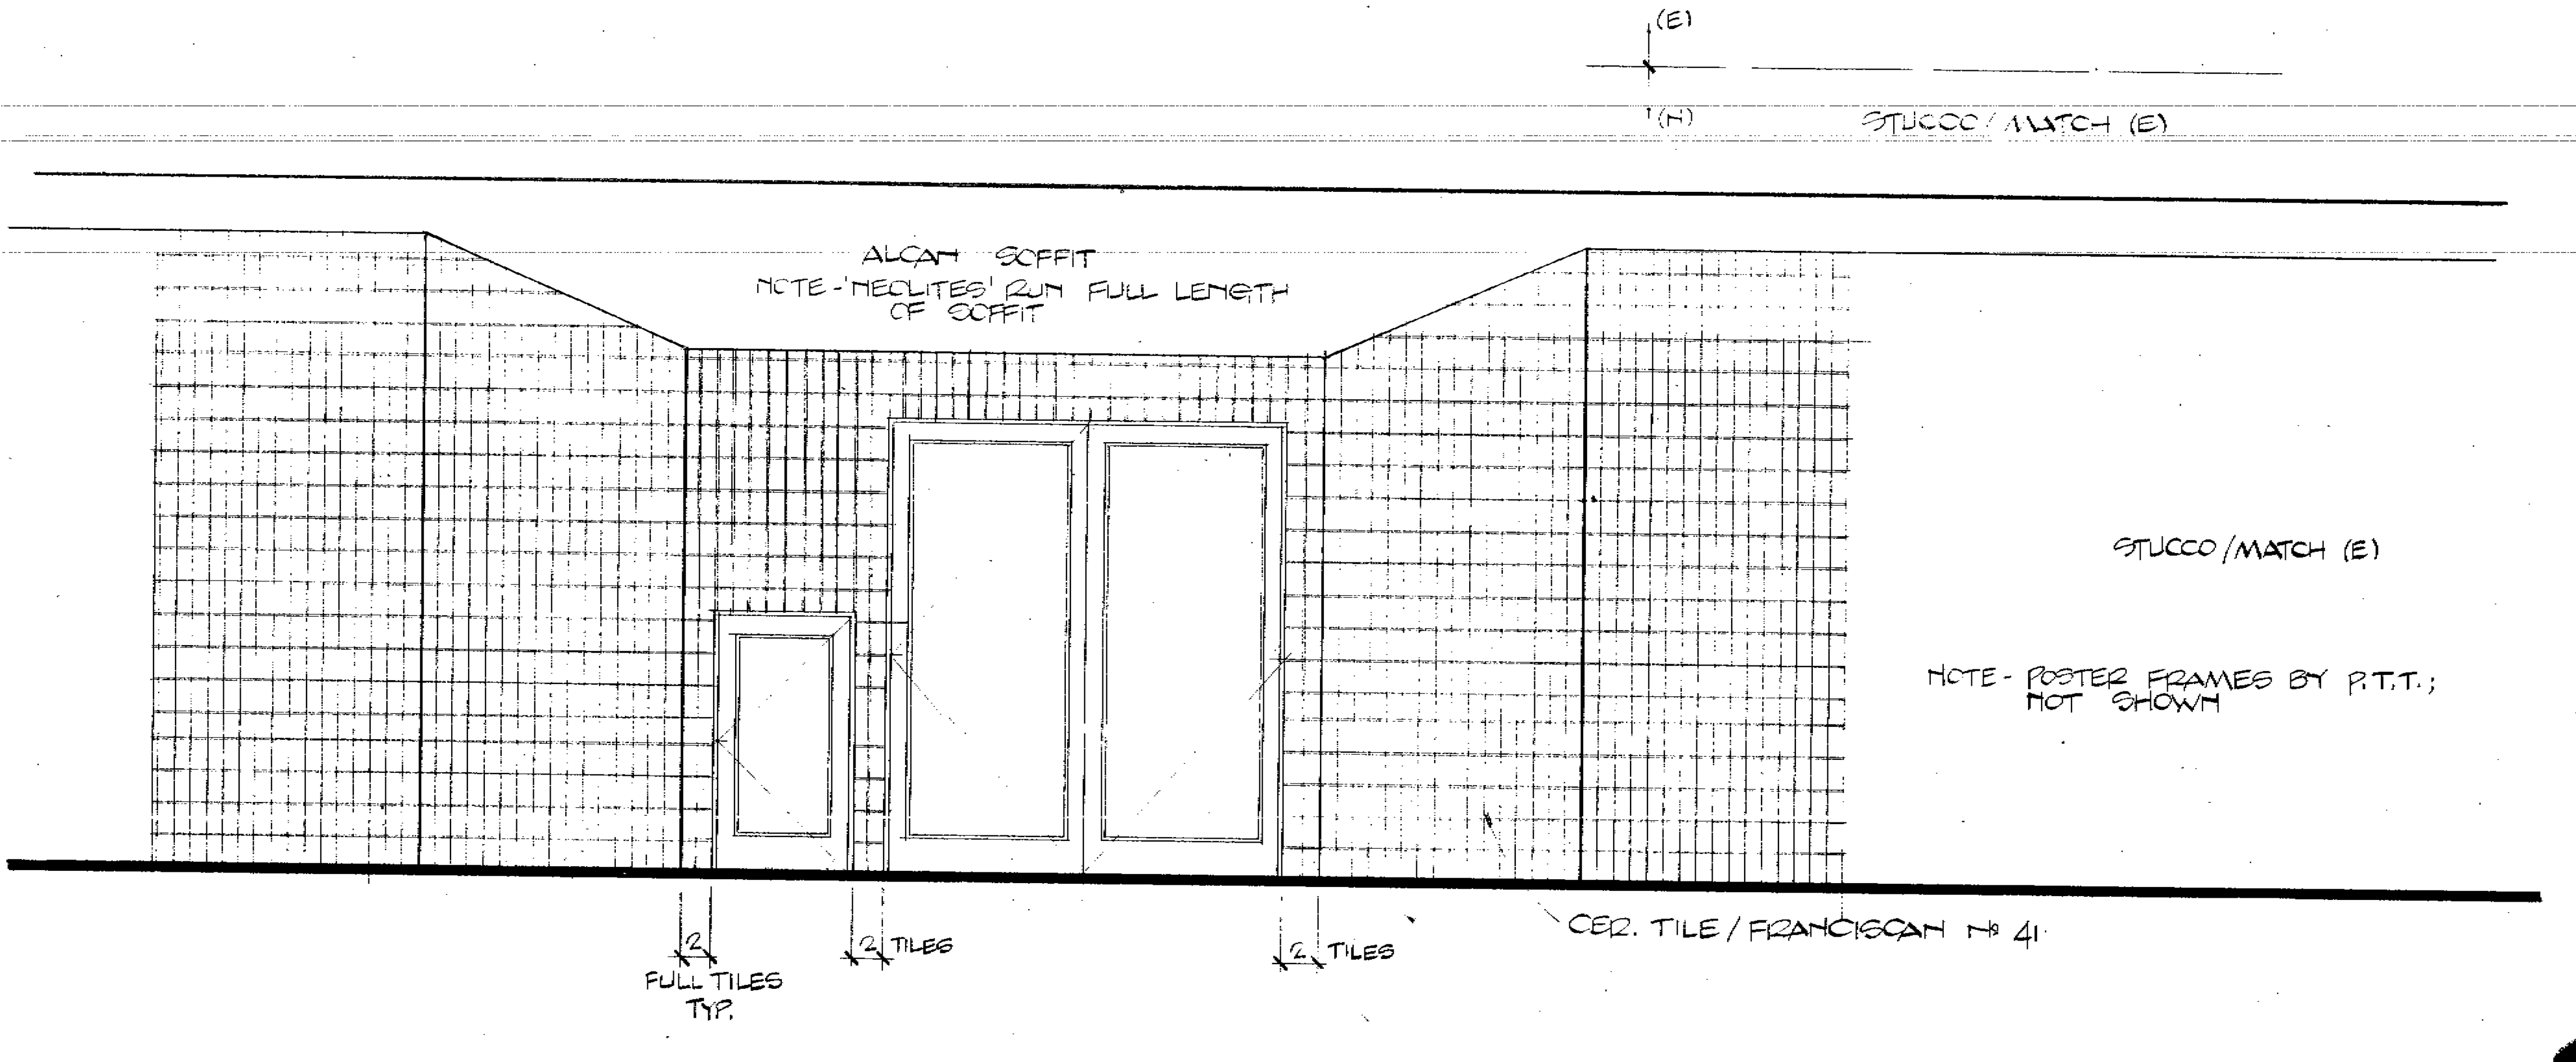
(E)
(N)
STUCCO / MATCH (E)
ALCAN SOFFIT
NOTE - 'NEOLITES' RUN FULL LENGTH OF SOFFIT
STUCCO / MATCH (E)
NOTE - POSTER FRAMES BY P.T.T.; NOT SHOWN
2 FULL TILES TYP.
2 TILES
2 TILES
CER. TILE / FRANCISCAN No 41

ENTRY ELEVATION 1/2" = 1'-0"

98

29359

96

	Date	Issued for
	4-6-81	OWNER REVIEW
	4-6-81	RENTAL REVIEW
d.		

Pizza Time Theatre Inc.
1213 Innsbruck Dr.
Sunnyvale, Ca. 94086

© 1980 PIZZA TIME THEATRE INC

NOTICE TO ALL PERSONS RECEIVING THIS DRAWING CONFIDENTIAL. Reproduction forbidden without the specific written permission of Pizza Time Theatre Inc of Sunnyvale, California. This drawing is only conditionally issued, and neither receipt nor possession thereof confers or transfers any right in, or license to use, the subject matter of the drawing or any design or technical information shown thereon, nor any right to reproduce this drawing or any part thereof, except for manufacture by vendors for Pizza Time Theatre Inc and for manufacture under the corporation's written license, no right to reproduce this drawing is granted or the subject matter thereof unless by written agreement with or written permission from the corporation.

P.L.B.&CO.
PAUL L. BOSMAN & CO Architecture/Interior Design
800 Oak Grove Avenue Menlo Park, CA 94025 415/326-4550

C-7824

Sheet No. 5
Of 6
File 8103-1

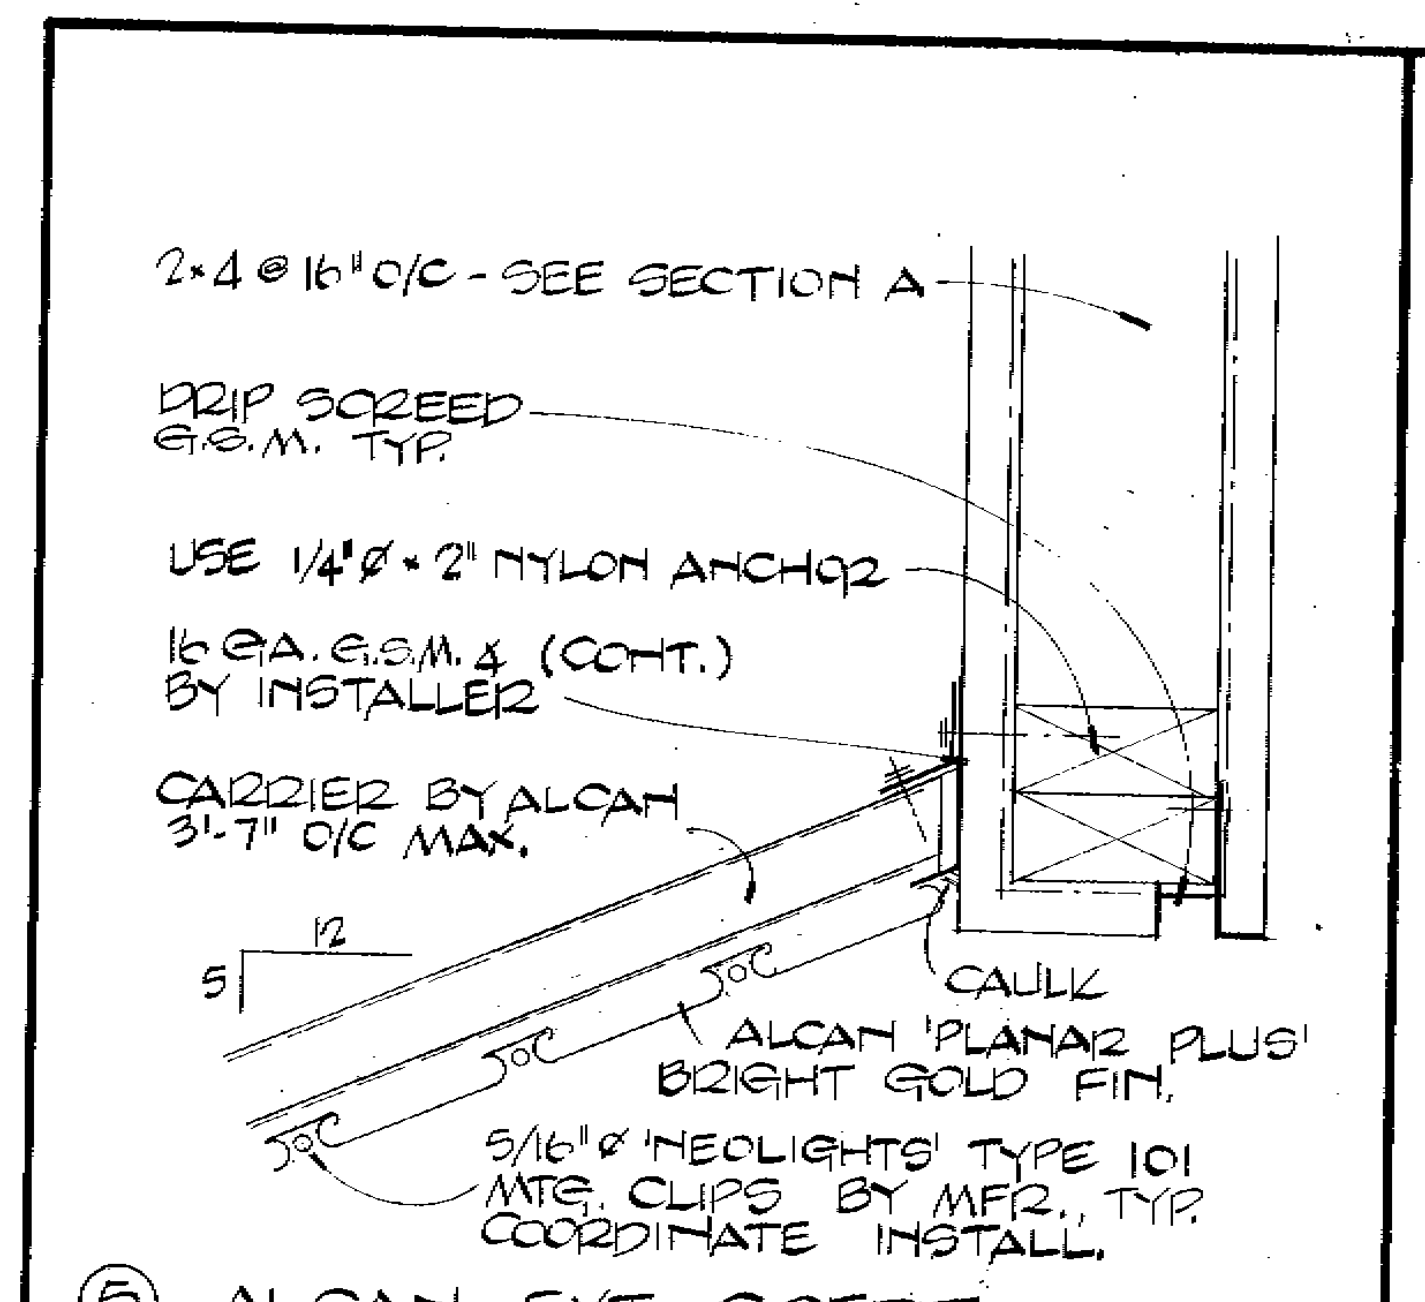
2×4 @ 16" O/C - SEE SECTION A
DRIP SCREED G.S.M. TYP.
USE 1/4"Ø × 2" NYLON ANCHOR
16 GA. G.S.M. ∠ (CONT.) BY INSTALLER
CARRIER BY ALCAN 3'-7" O/C MAX.
5
12
CAULK
ALCAN 'PLANAR PLUS' BRIGHT GOLD FIN.
5/16"Ø 'NEOLIGHTS' TYPE 101 MTG. CLIPS BY MFR., TYP. COORDINATE INSTALL.

⑤ ALCAN EXT. SOFFIT

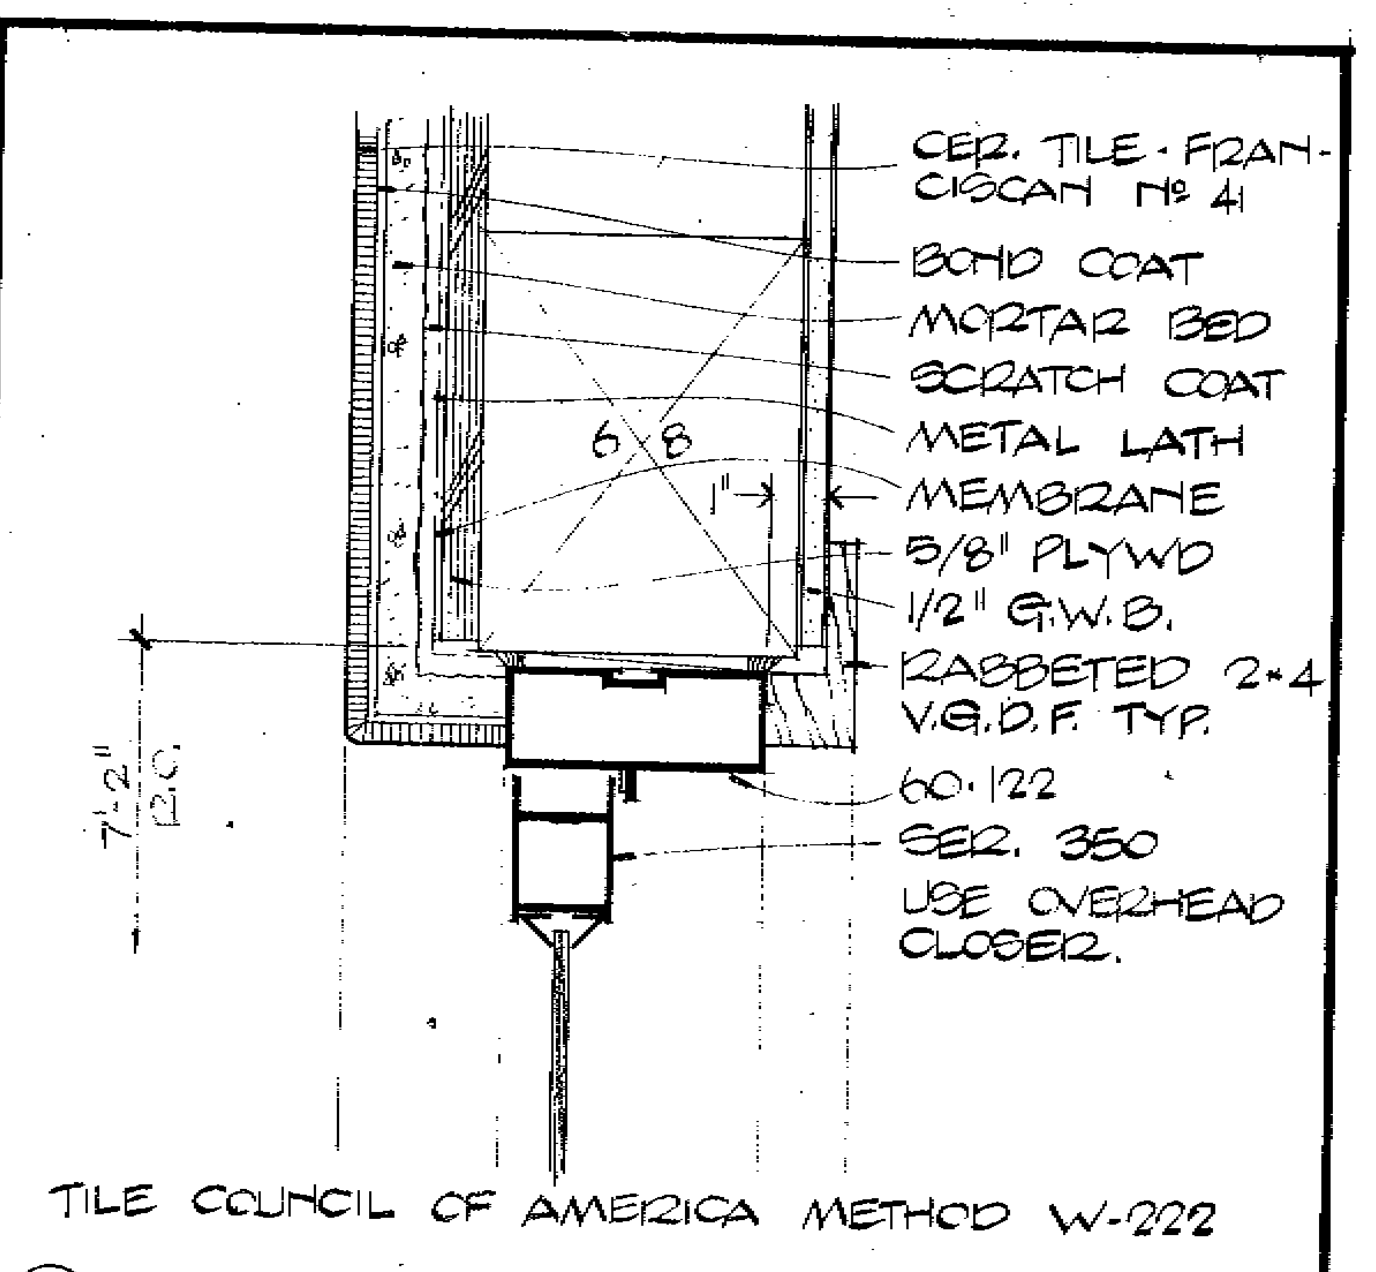

① HEAD

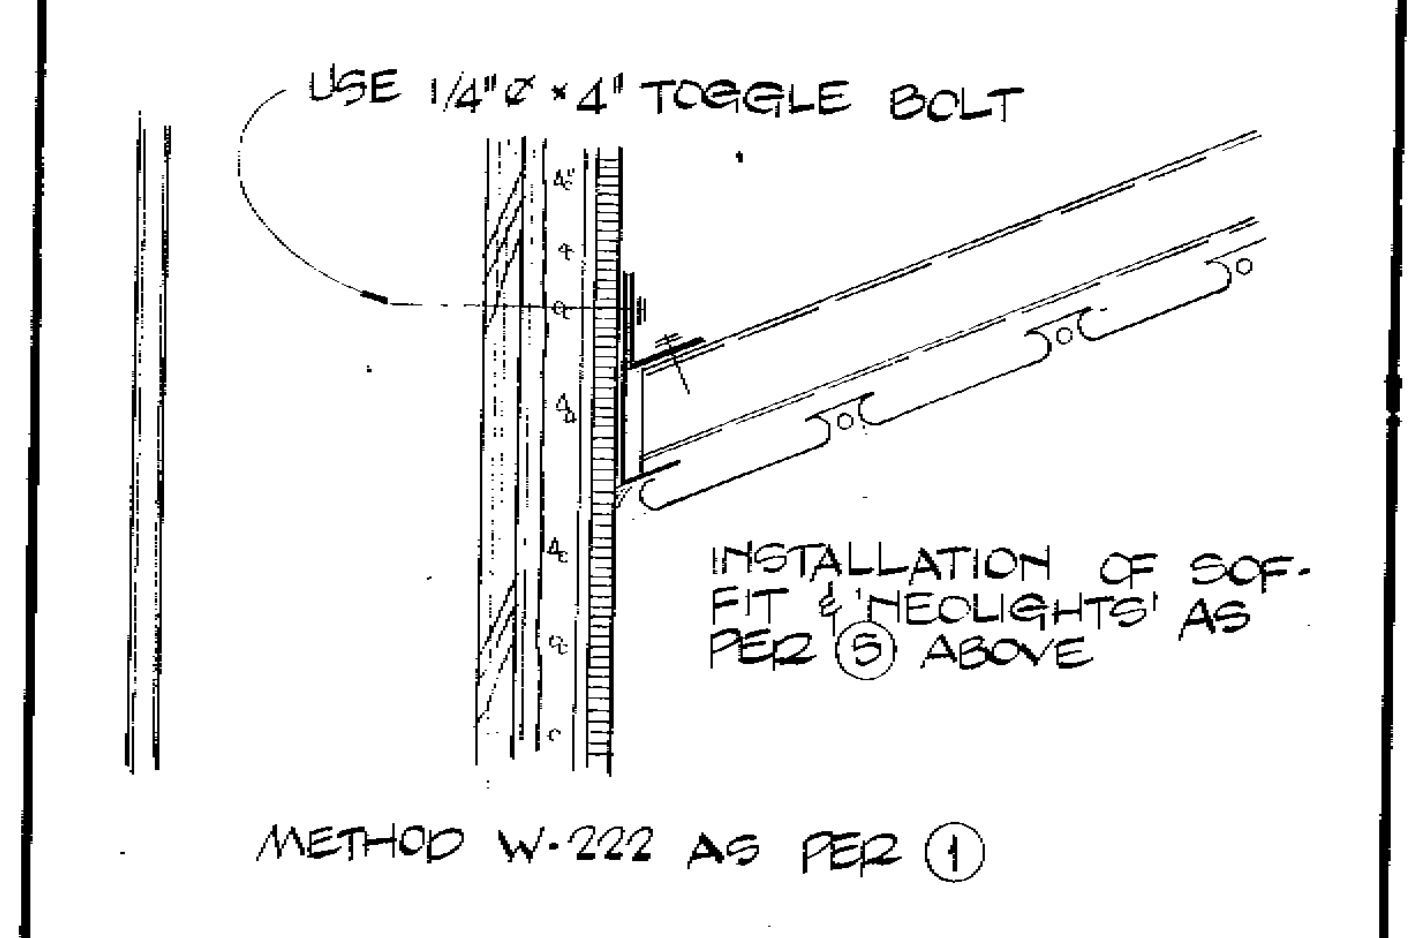
USE 1/4"Ø × 4" TOGGLE BOLT
INSTALLATION OF SOFFIT & 'NEOLIGHTS' AS PER ⑤ ABOVE
METHOD W-222 AS PER ①

⑥ ALCAN EXT. SOFFIT

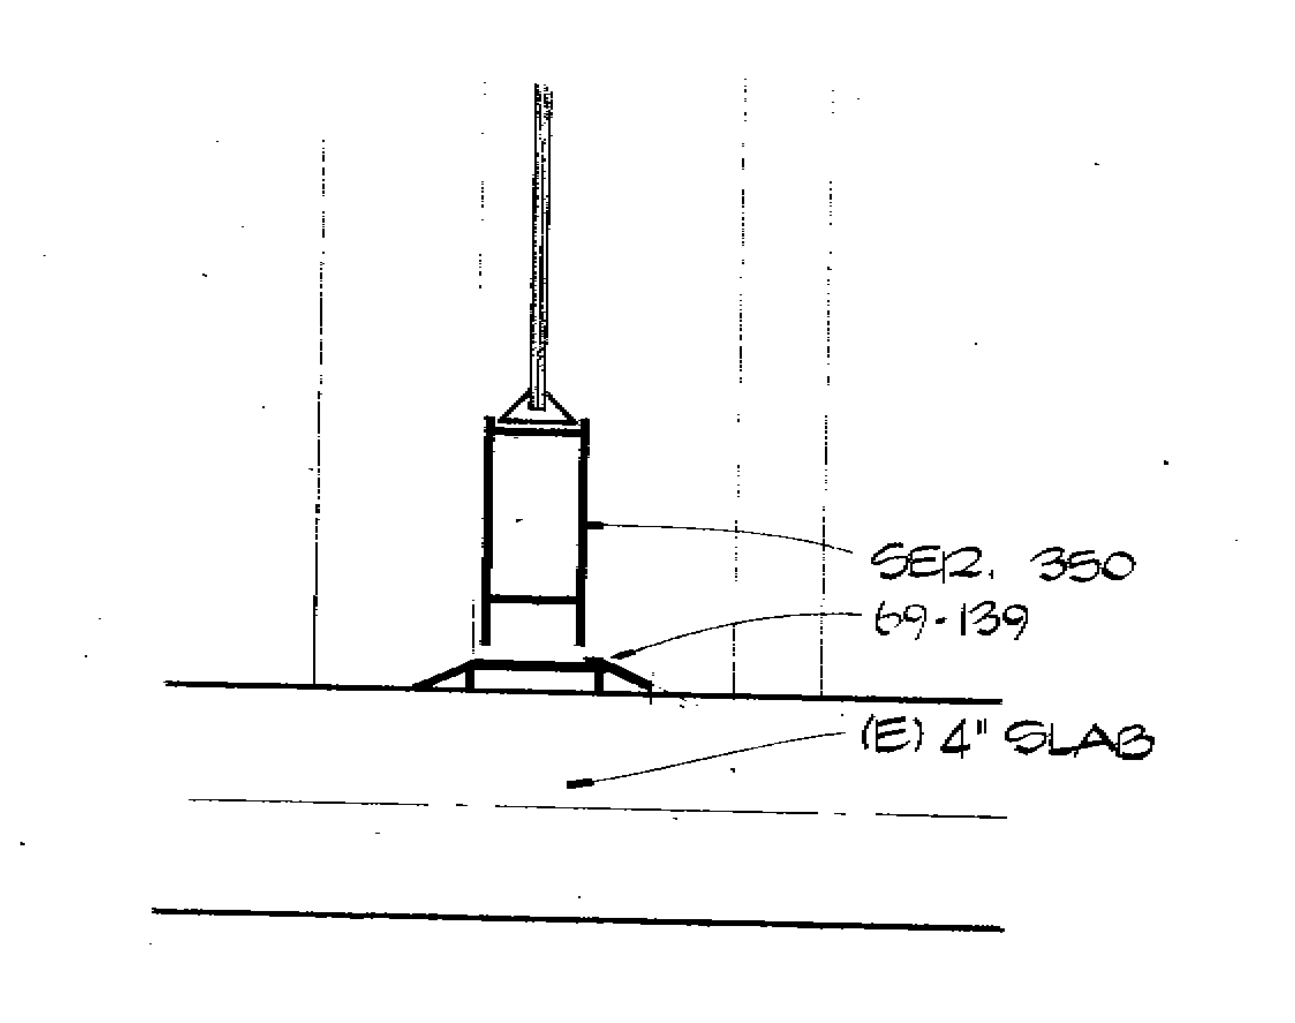

② THRESHOLD

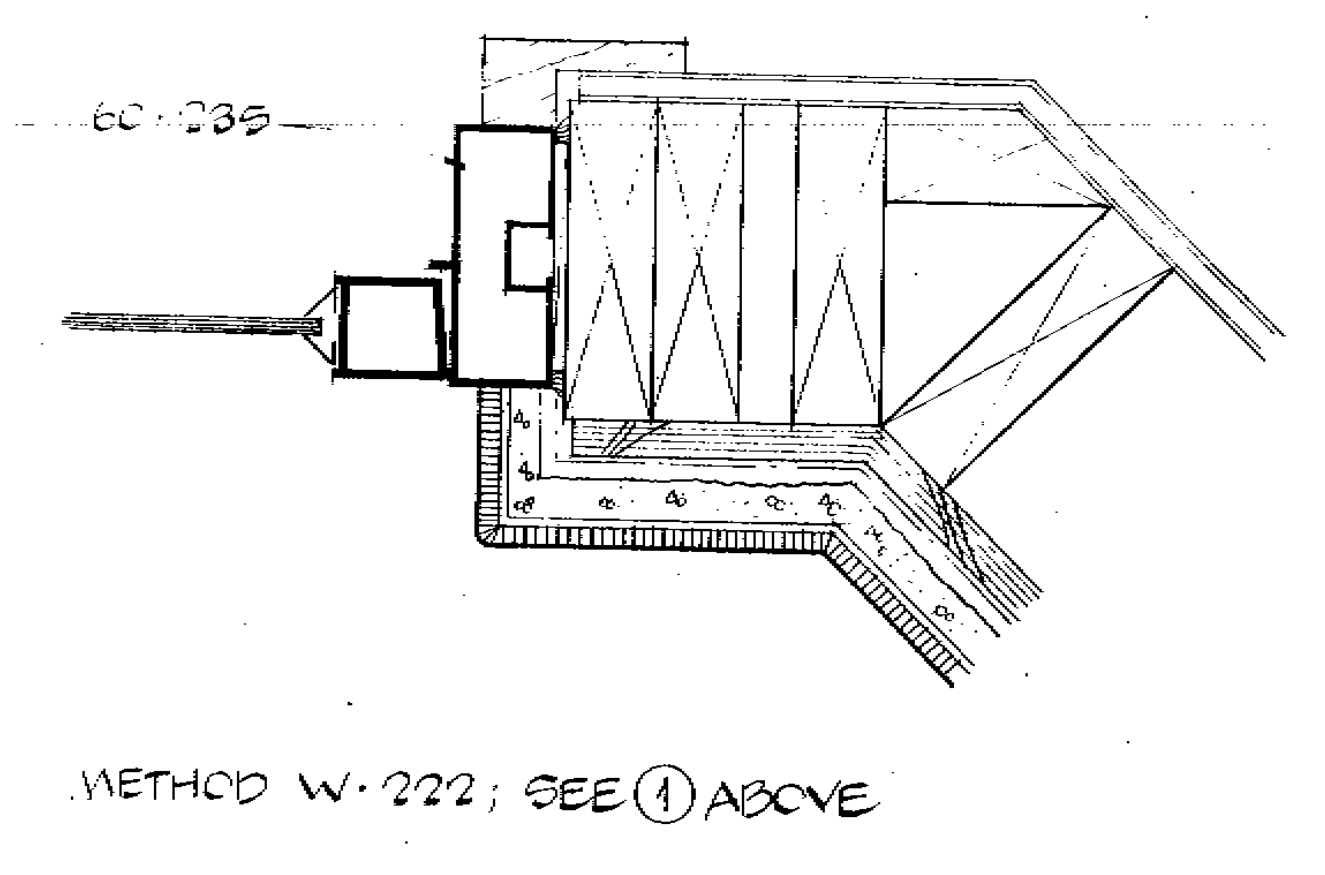

③ JAMB OPP. SIM.

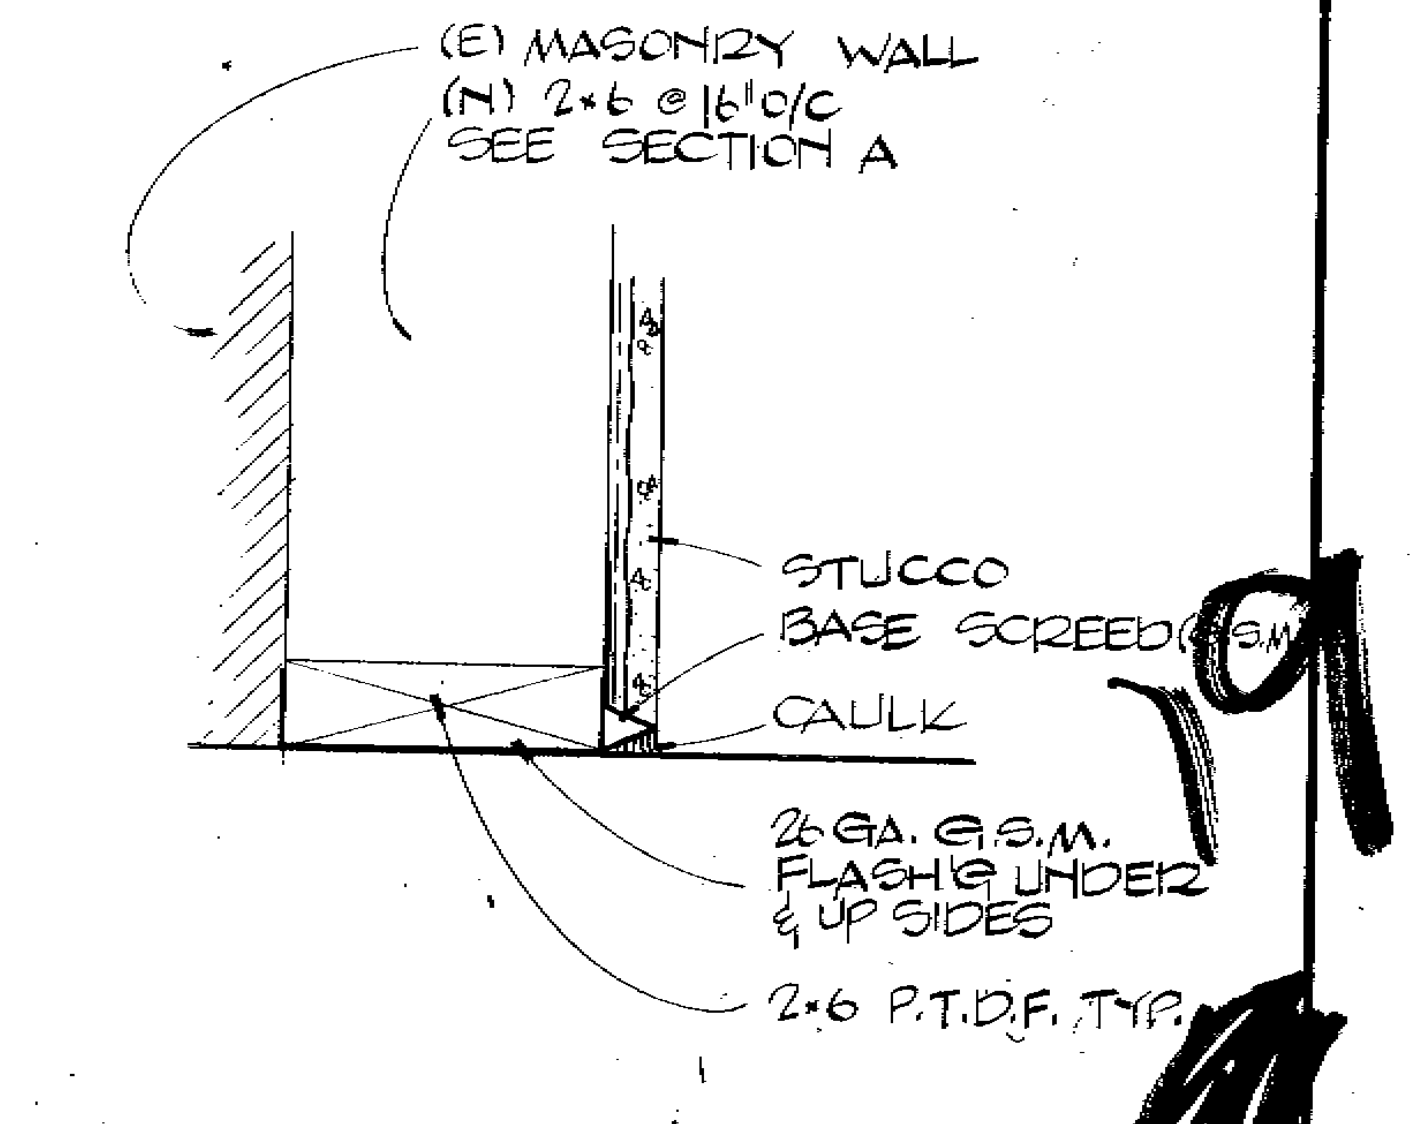

④ TOE PLATE

29359

19

Date	Issued for
4-6-81	OWNER REVIEW
4-6-81	GOV'TAL REVIEW

Pizza Time Theatre Inc.
1213 Innsbruck Dr.
Sunnyvale, Ca. 94086

NOTICE TO ALL PERSONS RECEIVING THIS DRAWING CONFIDENTIAL: Reproduction Forbidden without the specific written permission of Pizza Time Theatre Inc. of Sunnyvale, California. This drawing is only conditionally issued, and neither receipt nor possession thereof confers or transfers any right in, or license to use, the subject matter of the drawing or any design or technical information shown thereon; nor any right to reproduce this drawing or any part thereof, except for manufacture by vendors for Pizza Time Theatre Inc. and for manufacture under the corporation's written license; no right to reproduce this drawing is granted or the subject matter thereof unless by written agreement with or written permission from the corporation.

P.L.B.&CO.
PAUL L. BOSMAN & CO. Architecture/Interior Design
800 Oak Grove Avenue Menlo Park, CA 94025 415/326-4550

C-72[illegible]

Sheet No. 6
Of 6
File 8103-1

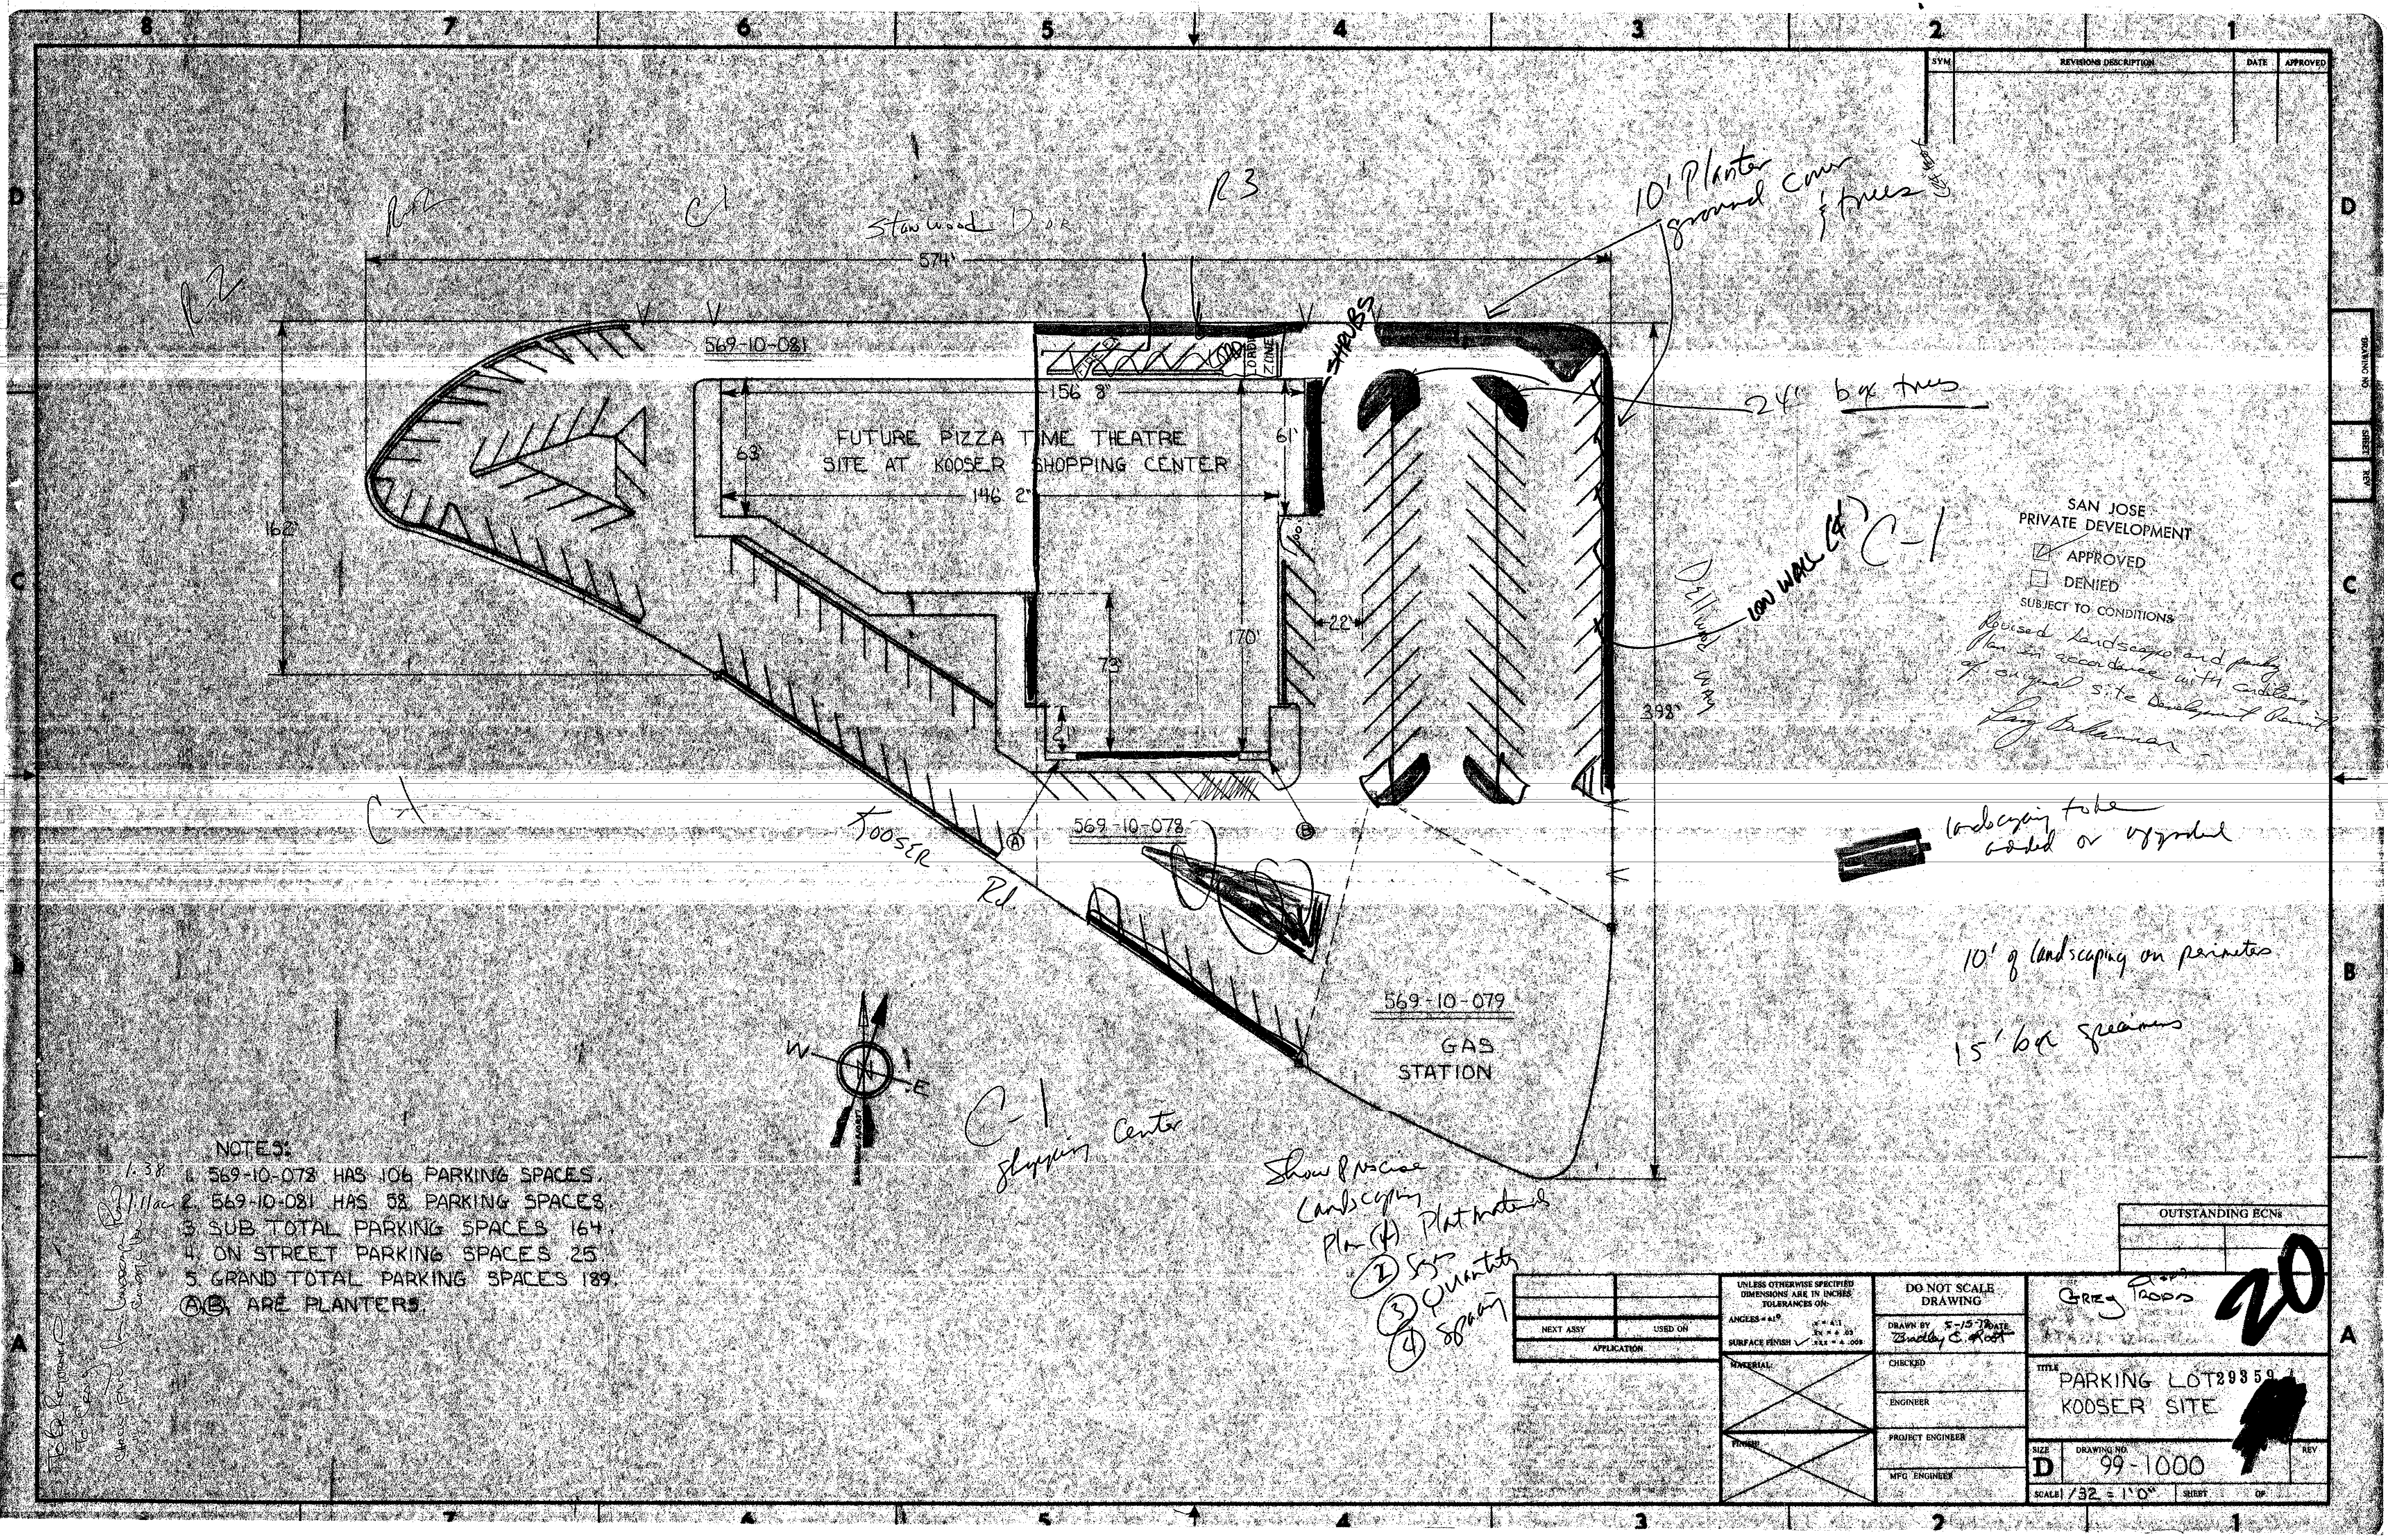

NOTES:

1. 569-10-078 HAS 106 PARKING SPACES.
2. 569-10-081 HAS 58 PARKING SPACES.
3. SUB TOTAL PARKING SPACES 164.
4. ON STREET PARKING SPACES 25.
5. GRAND TOTAL PARKING SPACES 189.

ⒶⒷ ARE PLANTERS.

1.38

1.11 ac

SAN JOSE
PRIVATE DEVELOPMENT
☑ APPROVED
☐ DENIED
SUBJECT TO CONDITIONS

Revised landscape and parking plan in accordance with conditions of original site development permit

landscaping to be added or upgraded

10' of landscaping on perimeter

15' box specimens

Show & increase landscaping
Plan (4) Plant materials
(2) Size
(3) Quantity
(4) Spacing

OUTSTANDING ECNs

NEXT ASSY | USED ON
APPLICATION

UNLESS OTHERWISE SPECIFIED DIMENSIONS ARE IN INCHES TOLERANCES ON:
ANGLES ± 1° .x ± .1 .xx ± .03 .xxx ± .005
SURFACE FINISH ✓

MATERIAL
FINISH

DO NOT SCALE DRAWING
DRAWN BY Bradley E. Root DATE 5-15-79
CHECKED
ENGINEER
PROJECT ENGINEER
MFG ENGINEER

Greg Troops

20

TITLE PARKING LOT 29359 [redacted]
KOOSER SITE

SIZE D
DRAWING NO. 99-1000
REV
SCALE 1/32 = 1'0"
SHEET OF

DRAWING NO | SHEET | REV